




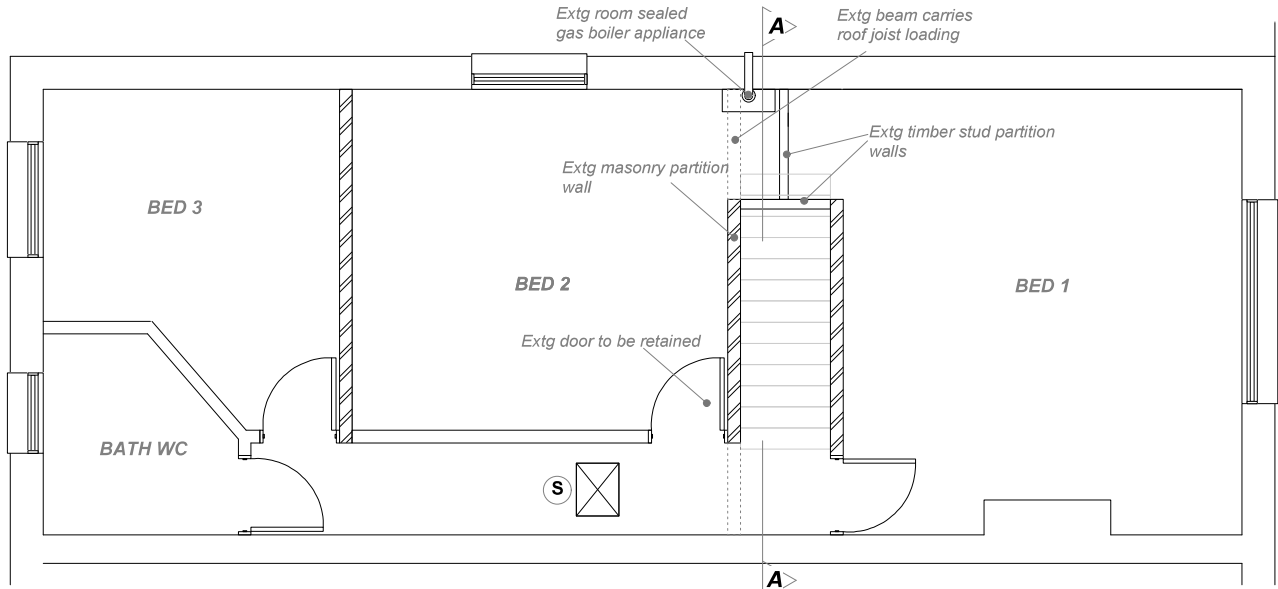


EXISTING FIRST FLOOR
Scale 1:50 (at original print size A2)

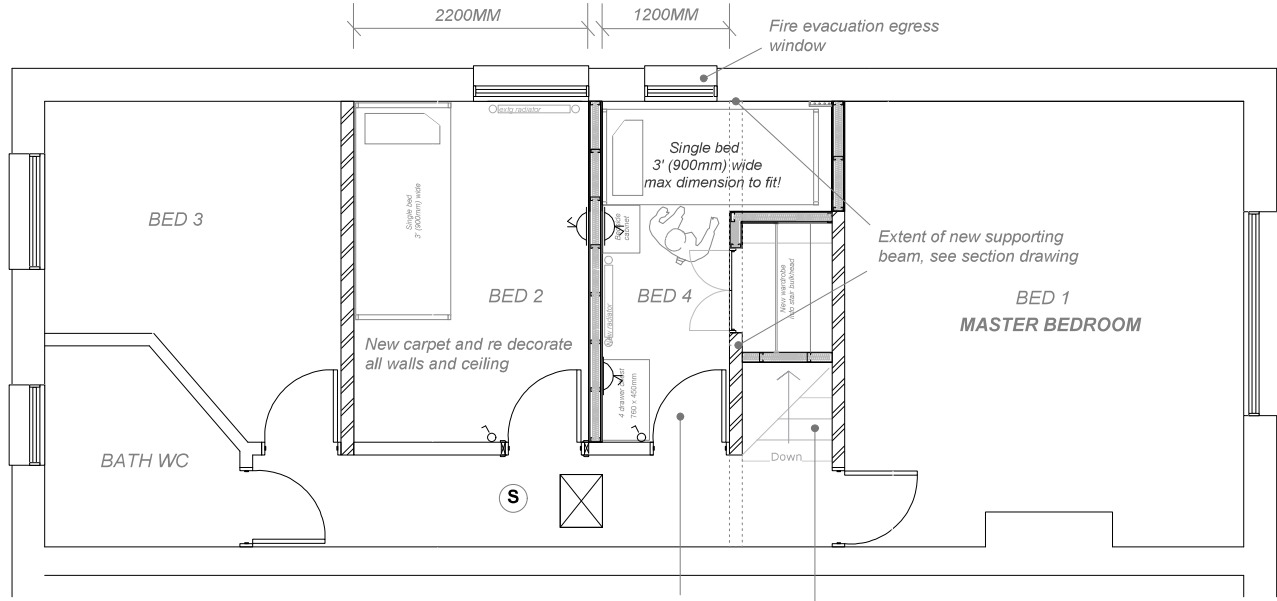

PROPOSED FIRST FLOOR

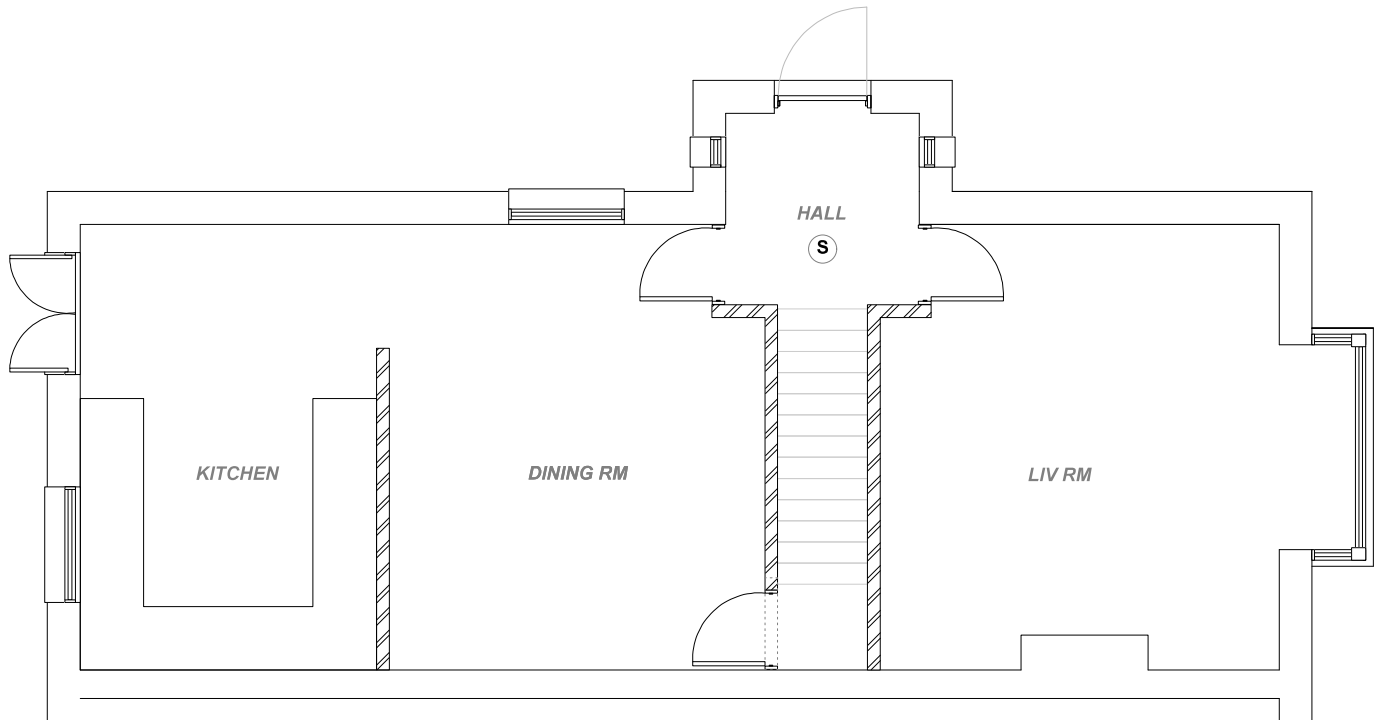

EXISTING GROUND FLOOR

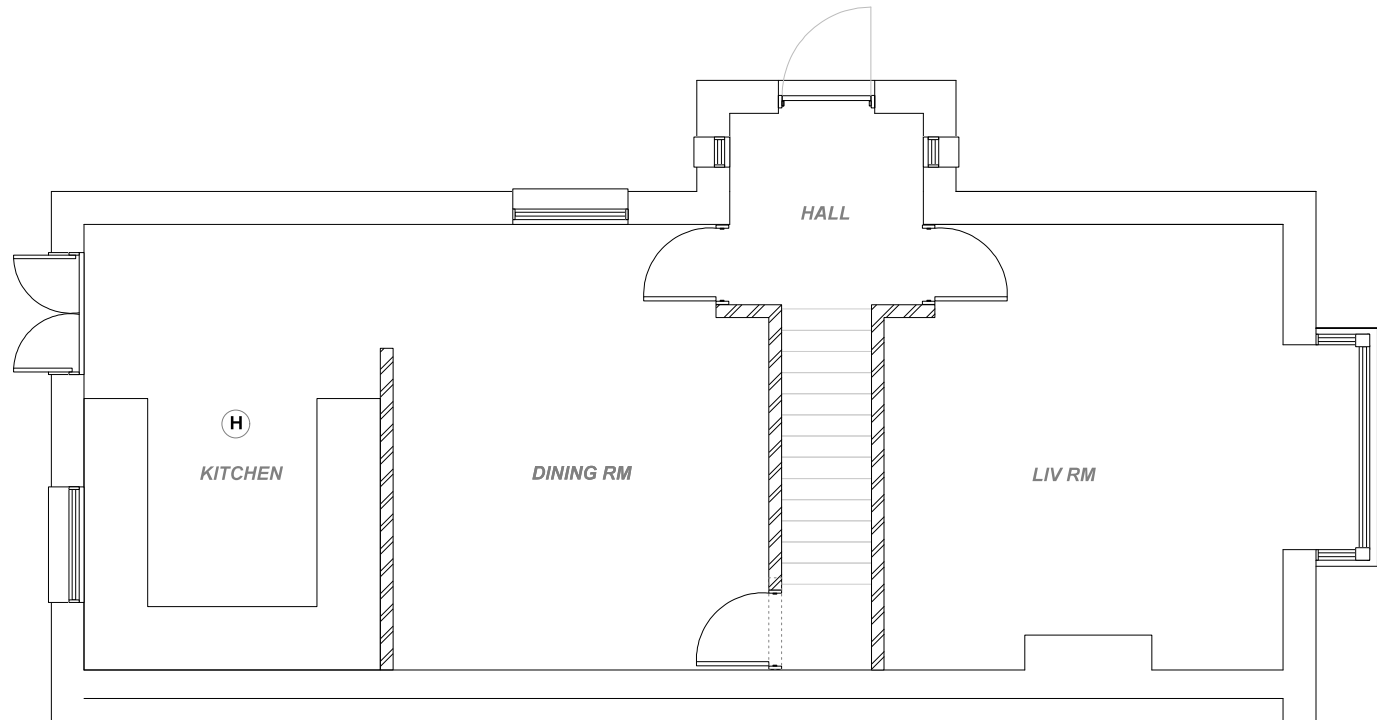

PROPOSED GROUND FLOOR

CLIENTS SPECIAL CIRCUMSTANCES & PLANNING CONDITIONS:

The property will be occupied for the contract duration.
[Insert any special client or planning requirements here]

The works may be carried out during normal hours only.
The property will remain in occupation by the owners.
Weekend working may only be carried out by agreement with the owners.

FIRE PRECAUTIONS SYMBOLS KEY

- (S) Smoke detector (existing fitting)
- (H) Heat detector (new fitting)
- Emergency light (mains wired with battery backup) (new fitting)



SCALE 1:50

For PLANNING AND BUILDING REGULATION APPROVALS

rev	description	date	by	PROJECT	SHEET CONTENTS	DRAWING No.	REVISION
A	Change standard lintel to UB	22Jun12	RP	11 The Crescent, Waterlooville Internal Alterations - Creation of 4th Bedroom	GENERAL ARRANGEMENT PLAN EXISTING AND PROPOSED	PO9920 - 201 GA	A
SCALE As Shown. Original sheet reduced to A3				DATE June 2012	DRAWN. RP	CHKD.	FILE REF.

Notes		
1	This drawing is © copyright Hampshire County Council 2008. No unauthorised reproduction permitted. All rights reserved.	3 This map is reproduced from Ordnance Survey material with the permission of Ordnance Survey on behalf of the controller of Her Majesty's Stationery Office © Crown Copyright. Unauthorised reproduction infringes Crown Copyright and may lead to prosecution or civil proceedings. (100019180), (2009)
2	No dimensions are to be scaled from this drawing	