

Atkins Limited

Anglo St James House
39A Southgate Street
Winchester
Hampshire SO23 9EH

Telephone +44 (0)1962 858688

Fax +44 (0)1962 810296

winchester.enquiries@atkinsglobal.com
www.atkinsglobal.com

Department of Planning and Development
Havant Borough Council
Public Service Plaza
Civic Centre Road
Havant
Hampshire
PO9 2AX

Your Ref: APP/12/00417

Our Ref: PLAN-000301

21/05/2012

Proposal: Single storey front extension; part first floor, part two-storey rear extension.

Site: 32 Westbrook Grove, Waterlooville, PO7 5HX.

APP/12/00417

Dear Sir,

Thank you for your letter of 04/05/2012.

The attached plan shows that the existing development lies over a public sewer. An investigation of the sewer is required to ascertain its condition, the number of properties served, and potential means of access, before any decision can be made as to whether it would be acceptable for the sewer to be built over. The length of sewer to be built over, under the terms of Part H of the Building Regulations dictates that the matter is determined by the sewerage undertaker – in this case Southern Water. The applicant is advised to discuss the matter further with Atkins Ltd, Anglo St James House, 39A Southgate Street, Winchester, SO23 9EH (tel 01962 858688).

Furthermore, due to changes in legislation that came in to force on 1st October 2011 regarding the future ownership of sewers it is possible that a sewer now deemed to be public could be crossing the above property. Therefore, should any sewer be found during construction works, an investigation of the sewer will be required to ascertain its condition, the number of properties served, and potential means of access before any further works commence on site.

The applicant is advised to discuss the matter further with Atkins Ltd, Anglo St James House, 39A Southgate Street, Winchester, SO23 9EH (Tel 01962 858688).

Southern Water requires a formal application for any new connection to the public foul sewer to be made by the applicant or developer.


We request that should this application receive planning approval, the following informative is attached to the consent:

"A formal application for connection to the public sewerage system is required in order to service this development, please contact Atkins Ltd, Anglo St James House, 39A Southgate Street, Winchester, SO23 9EH (Tel 01962 858688), or www.southernwater.co.uk"

Yours faithfully,



SOUTHERN WATER

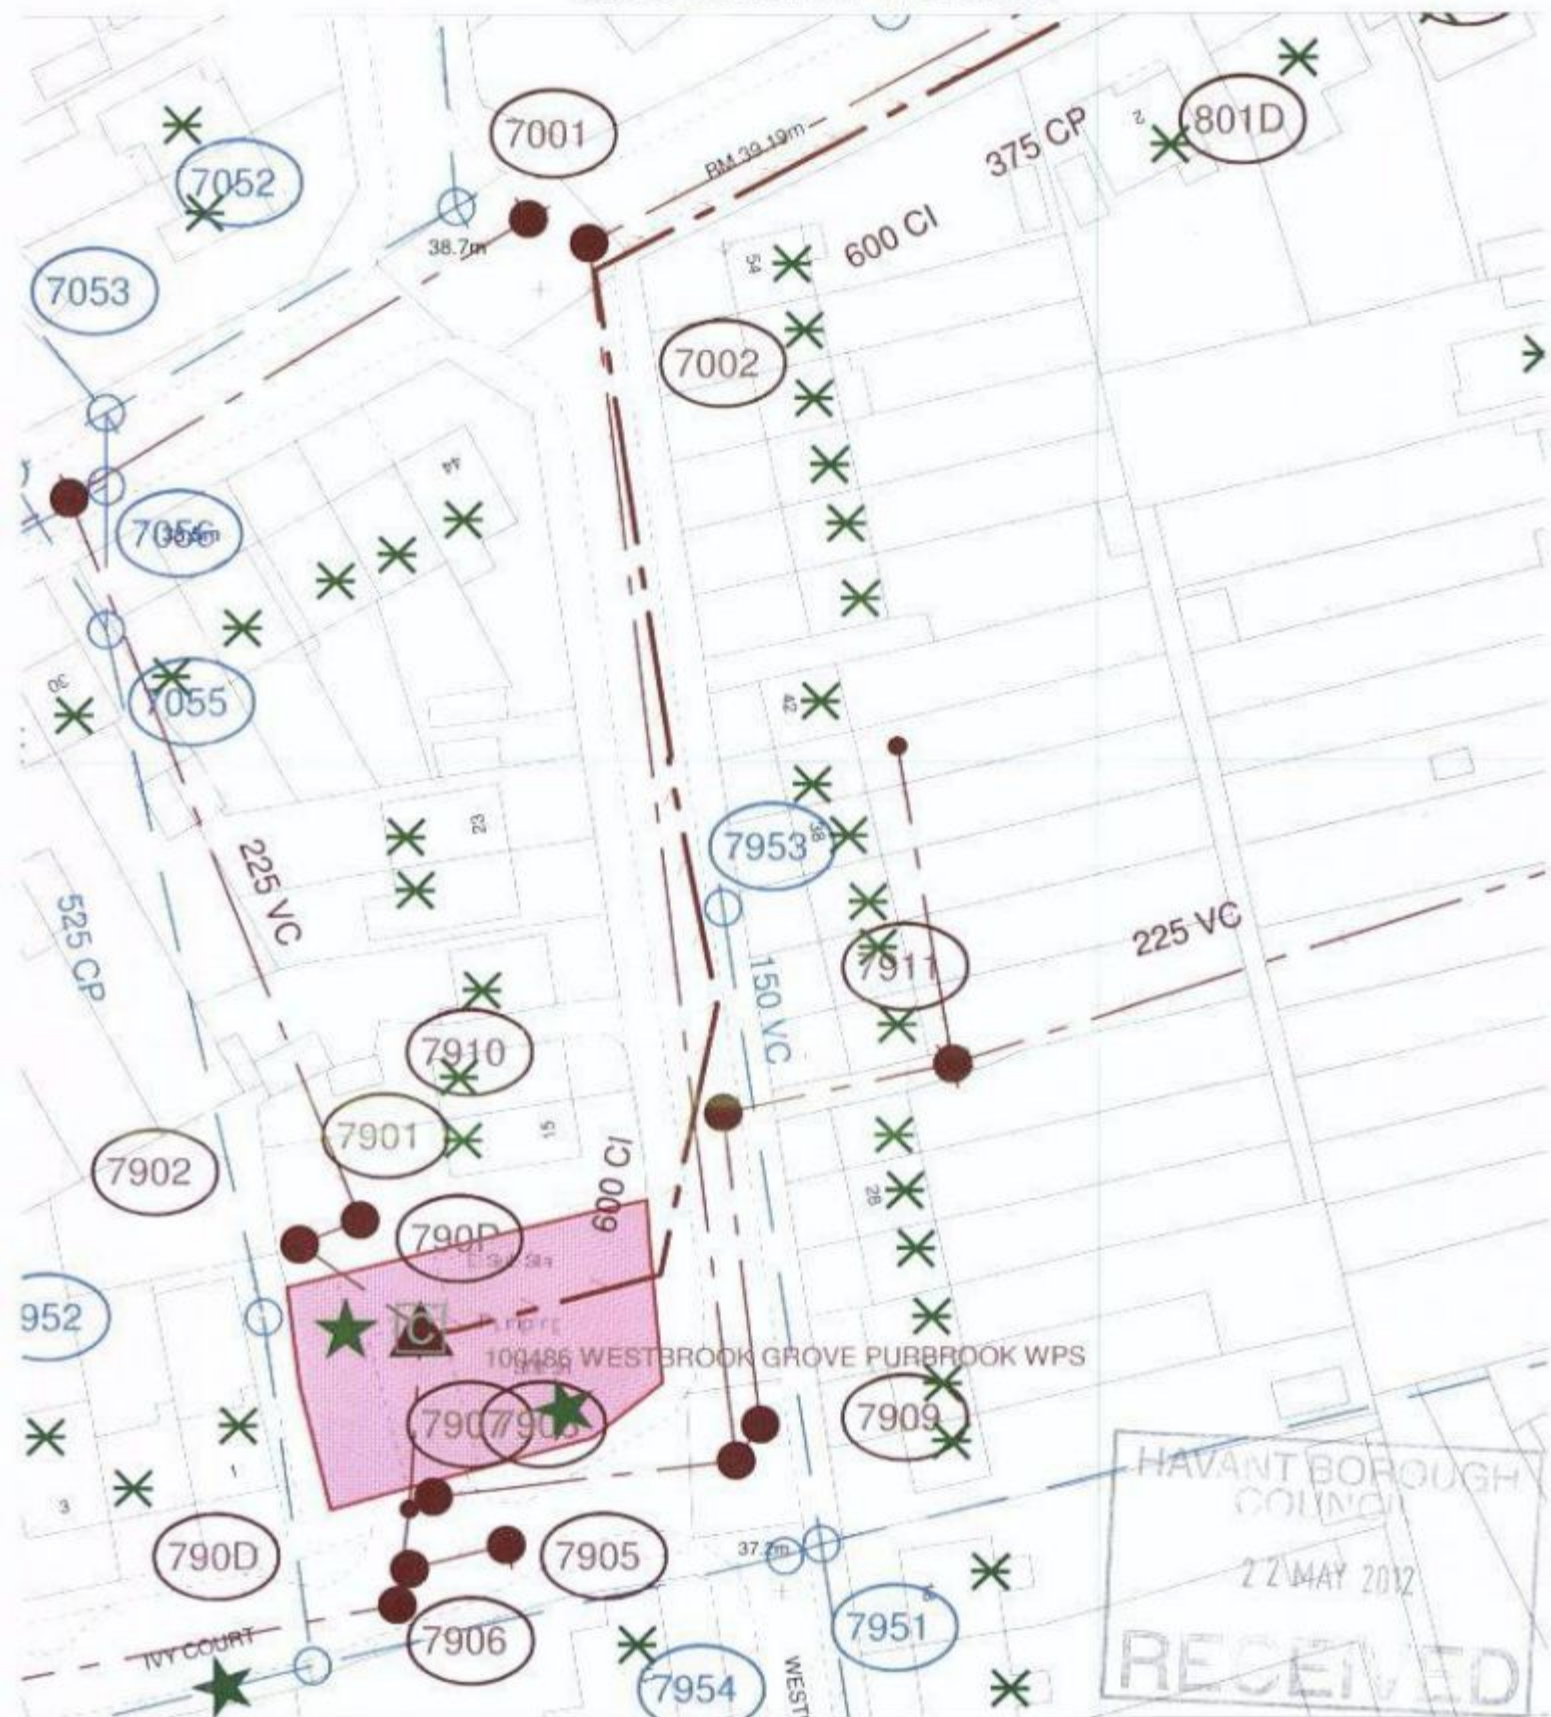

The positions of pipes shown on this plan are believed to be correct, but Southern Water Services Ltd accept no responsibility in the event of inaccuracy. The actual positions should be determined on site.

Based upon: Ordnance Survey Digital Data with the permission of the controller of H.M.S.O. Crown Copyright Reserved Licence No. WU 298530

O.S. REF: SU6707NE

Scale: 1:625

Screen Print

WARNING: BAC pipes are constructed of Bonded Asbestos Cement

Southern Water

Printed By: banuh

Date: 21-5-2012

Southern Water MapGuide Browser

Requested By: