
REFUSE

PLAN 4

scale 1:100

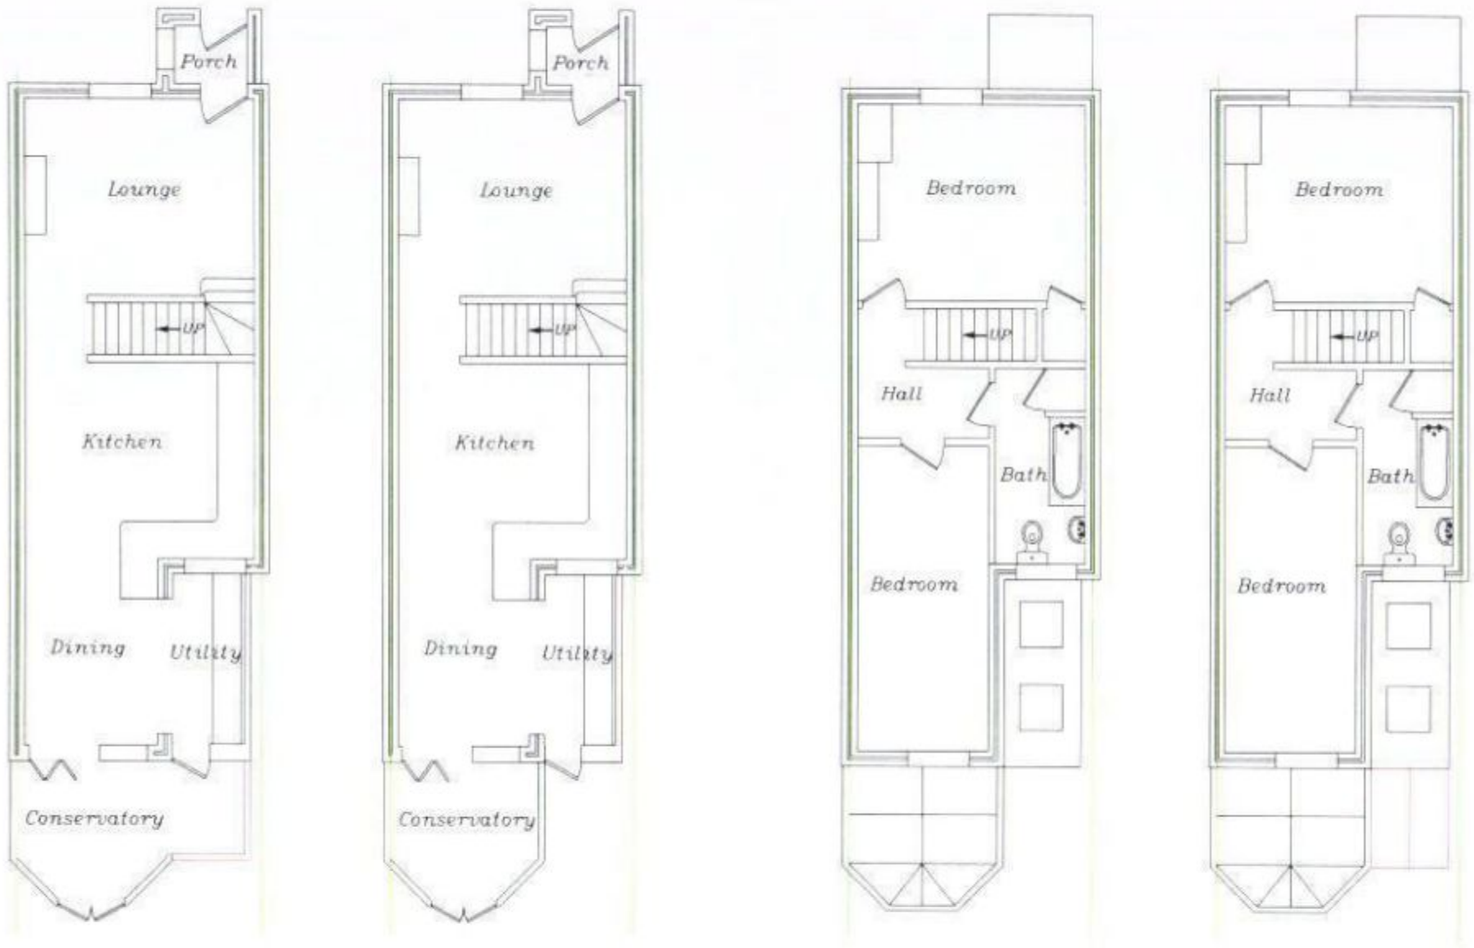

PROPOSED GROUND FLOOR

GROUND FLOOR

FIRST FLOOR

PROPOSED FIRST FLOOR

HAVANT BOROUGH COUNCIL
29 JUL 2011
RECEIVED