

PERMIT

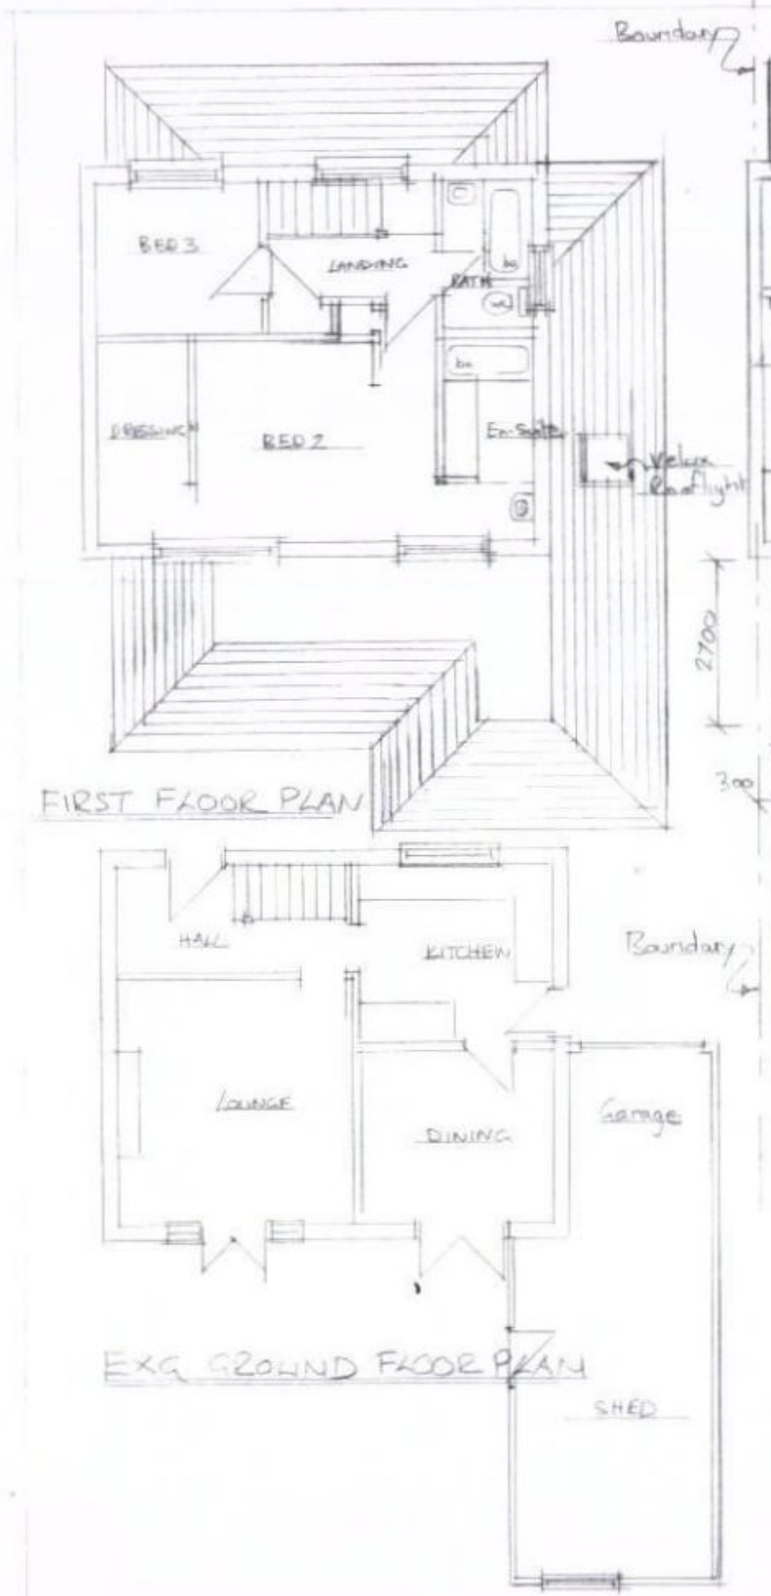



FIRST FLOOR PLAN

EXG GROUND FLOOR PLAN

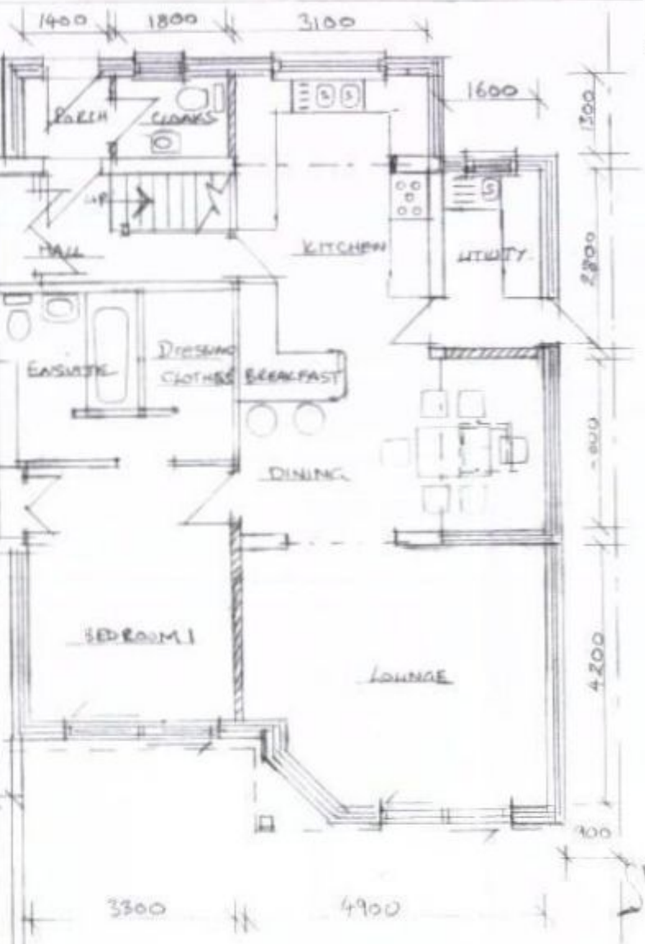

PROPOSED GROUND FLOOR PLAN

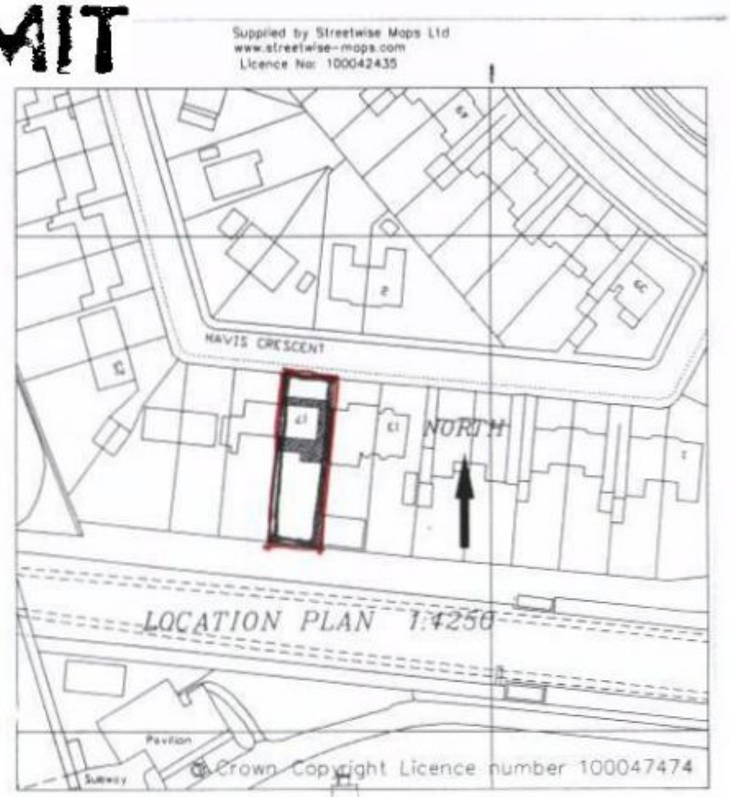

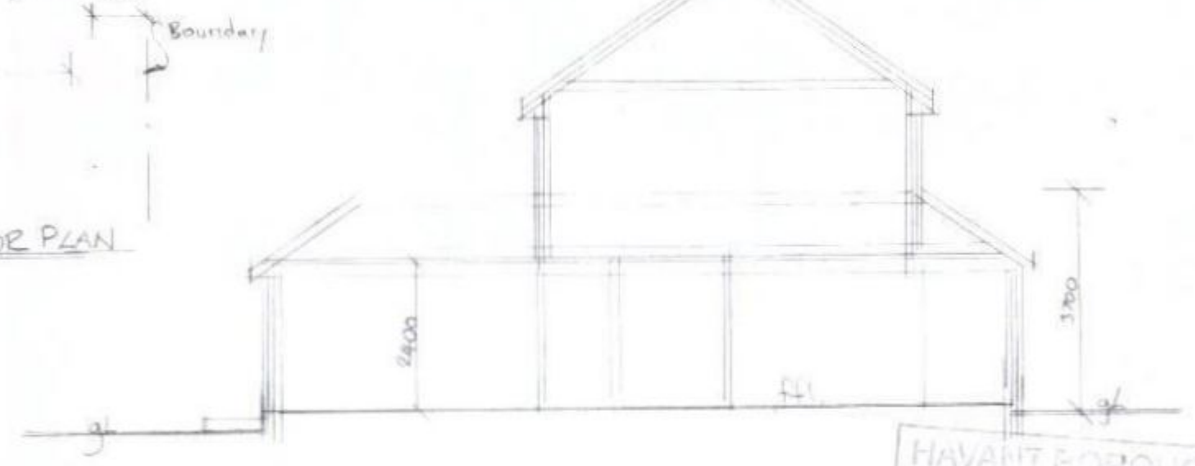

SECTION A–A

HAVANT BOROUGH COUNCIL
12 APR 2017
RECEIVED

17 MAVIS CRESCENT, HAVANT. PO9 2AE

FLOOR PLANS AND SECTION 1:100 REV A