



PHYSICAL SCALE IN METERS @ 1:500

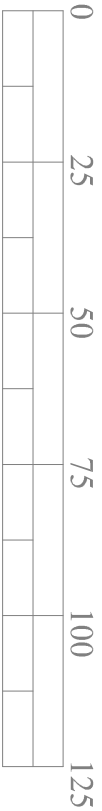

PHYSICAL SCALE IN METERS @ 1:1250

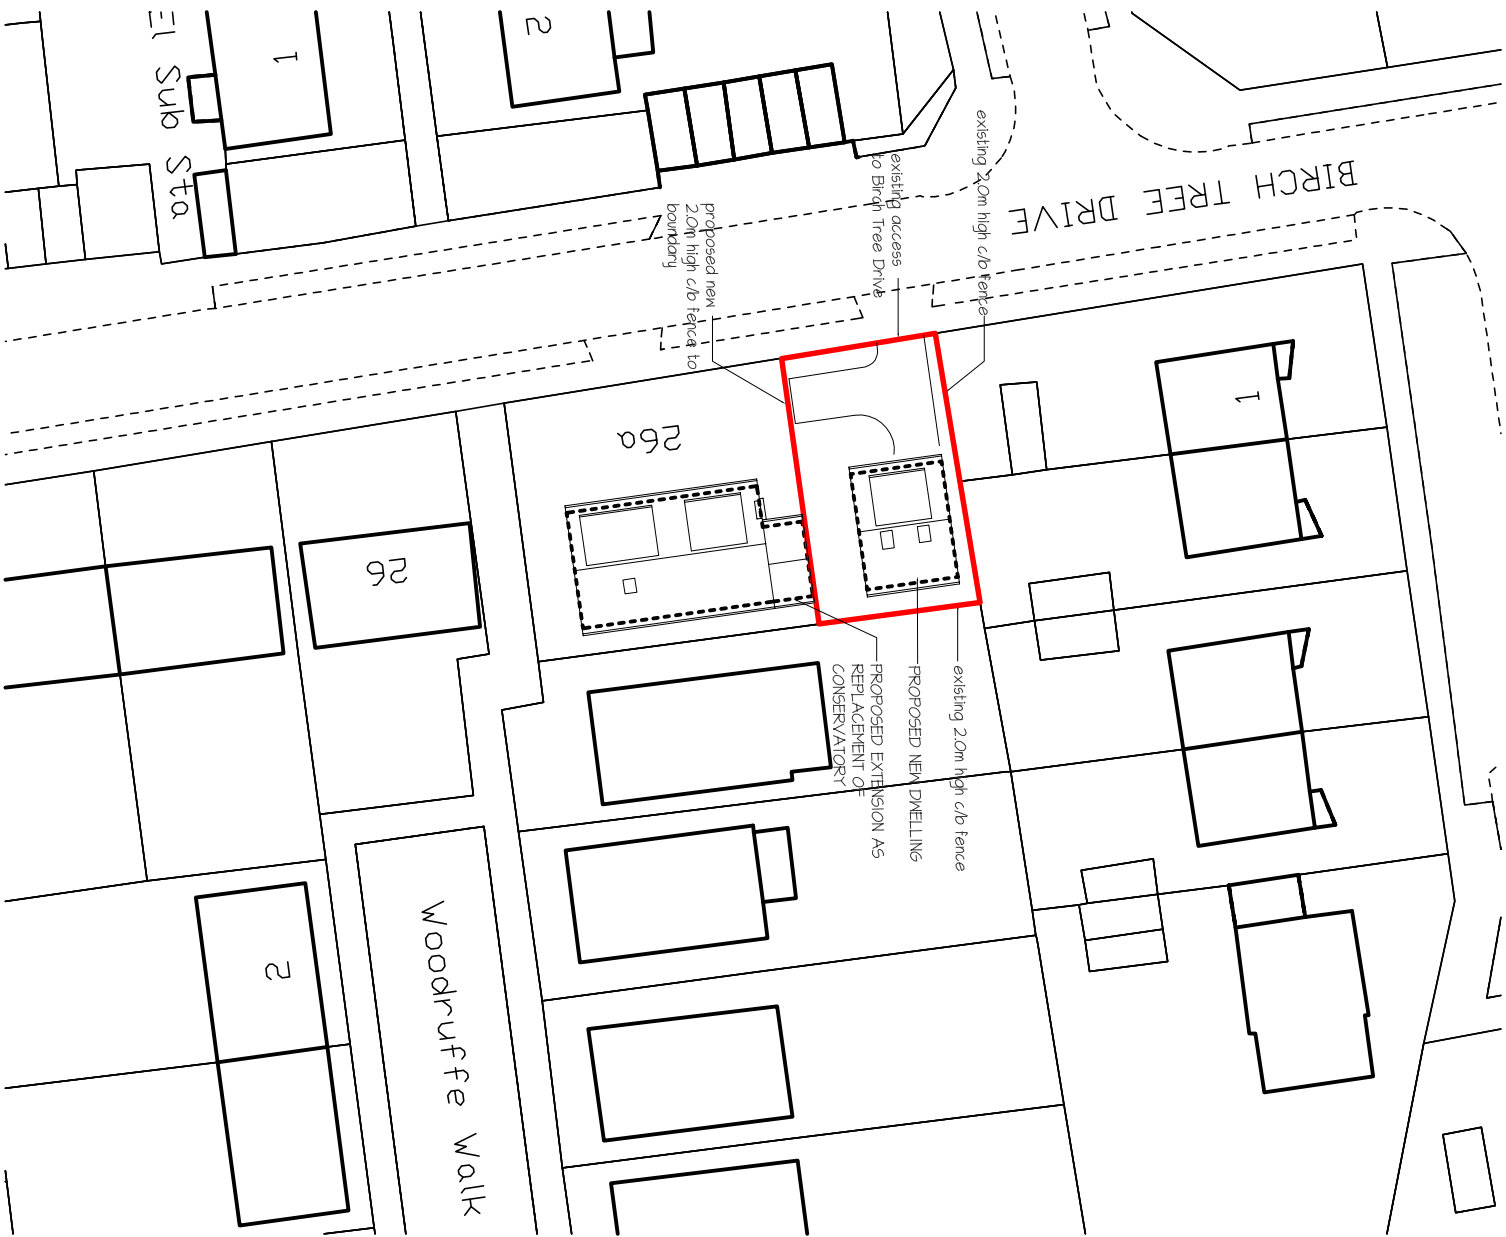


Proposed Block Plan

PROPOSED NEW DWELLING - BLOCK AND LOCATION PLANS

Land Adjacent to 26a Birch Tree Drive, Emsworth

NOTES:
This drawing has been produced solely for PLANNING/DESIGN.
Do not Scale from this Drawing except for planning purposes.
This drawing is the copyright of MF Designs Ltd.

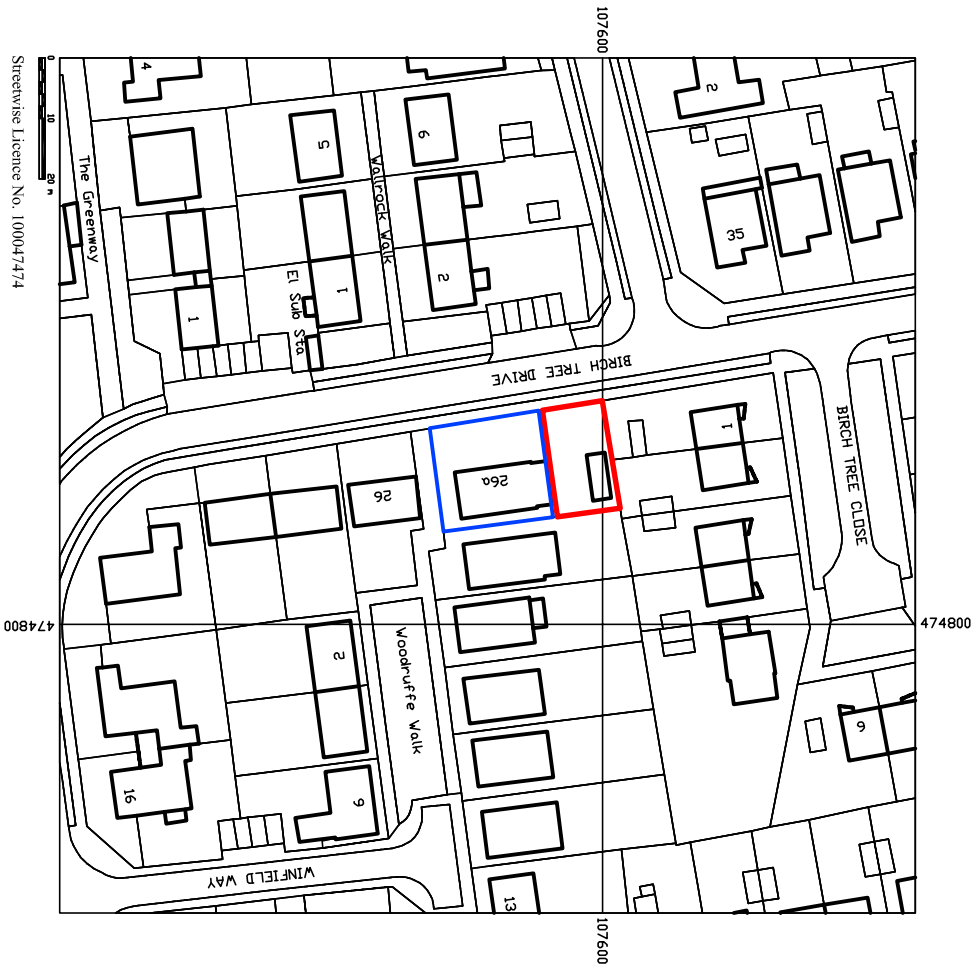

Location



mf designs ltd

Chartered Architects



12 Wensley Gardens • Emsworth • Hampshire • PO10 7BA
Director: Martin Farrer RIBA • Co Registration No.4507379
Date: July 2012
Scale: 1:1250/500

Job No: 3045
Dwg No: 004

01243 377766
e admin@mfdesigns.org.uk