



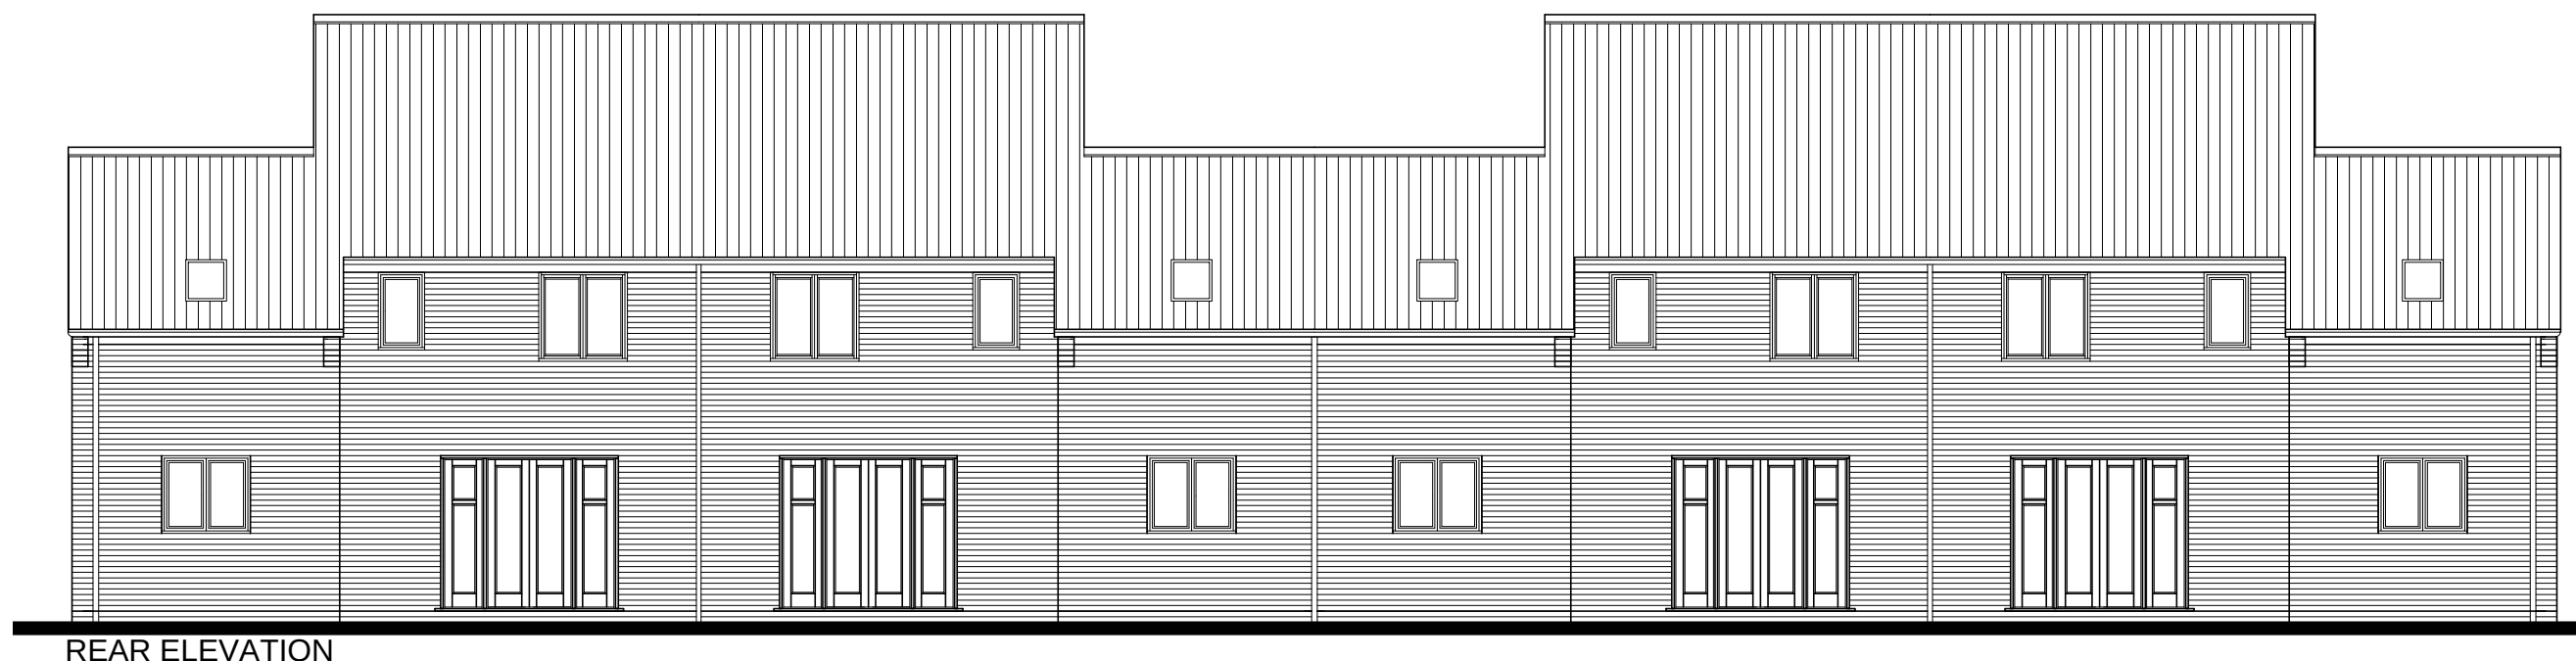

Refer to Site Layout for
confirmation of house type M1 and M2
dormer window locations

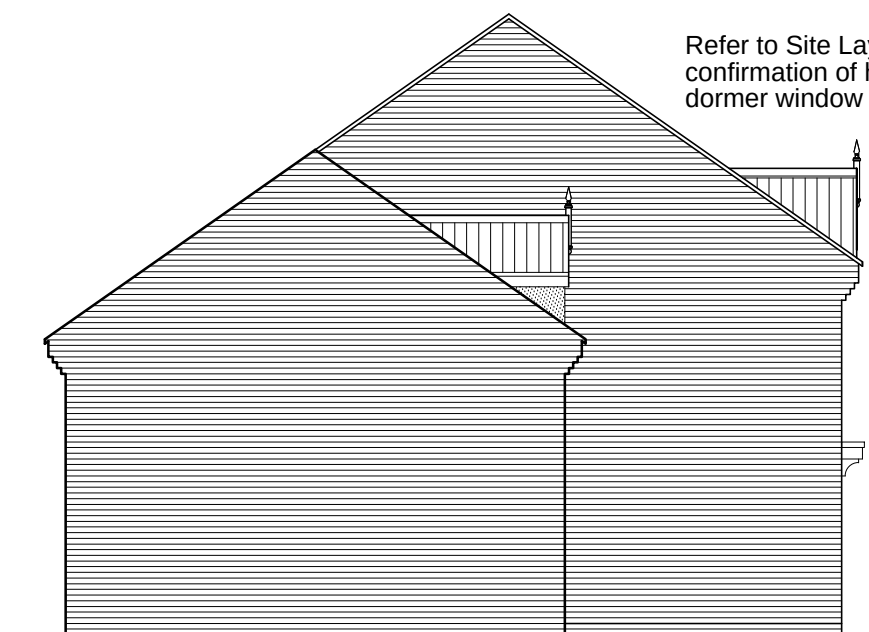

SIDE ELEVATION

SIDE ELEVATION

0m 1m 2m 3m 4m 5m
SCALE 1:100

House Type M1 M2

BLOOR HOMES
this drawing is copyright.

New Lane
Havant

Jan 2012
1:100 @ A3

Plot 4-7 and 8-11 Elevations

NLH/P4-11/02