REFUSE



Existing West Elevation

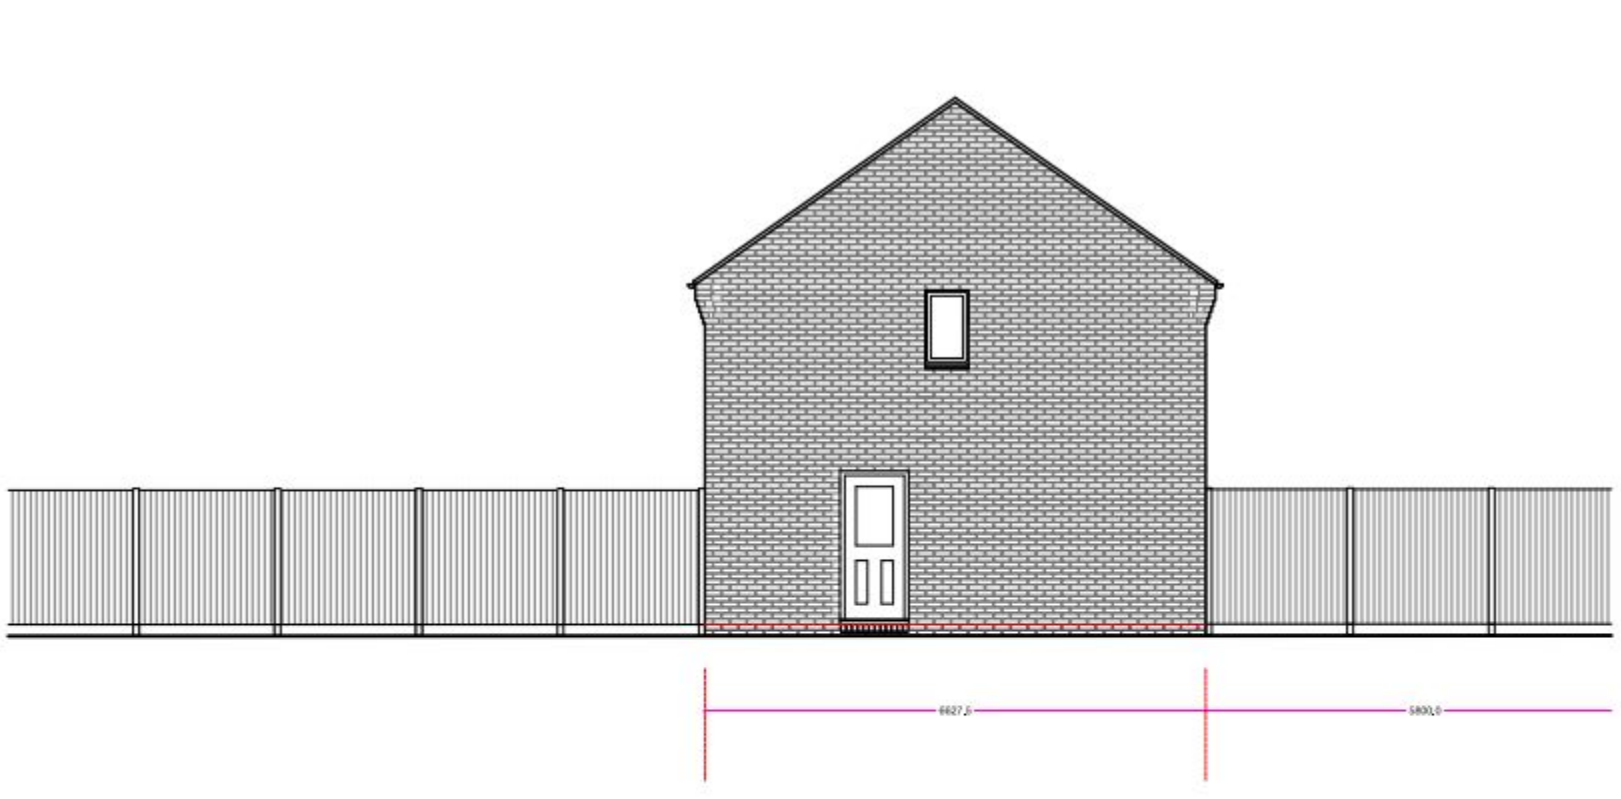

Existing North Elevation

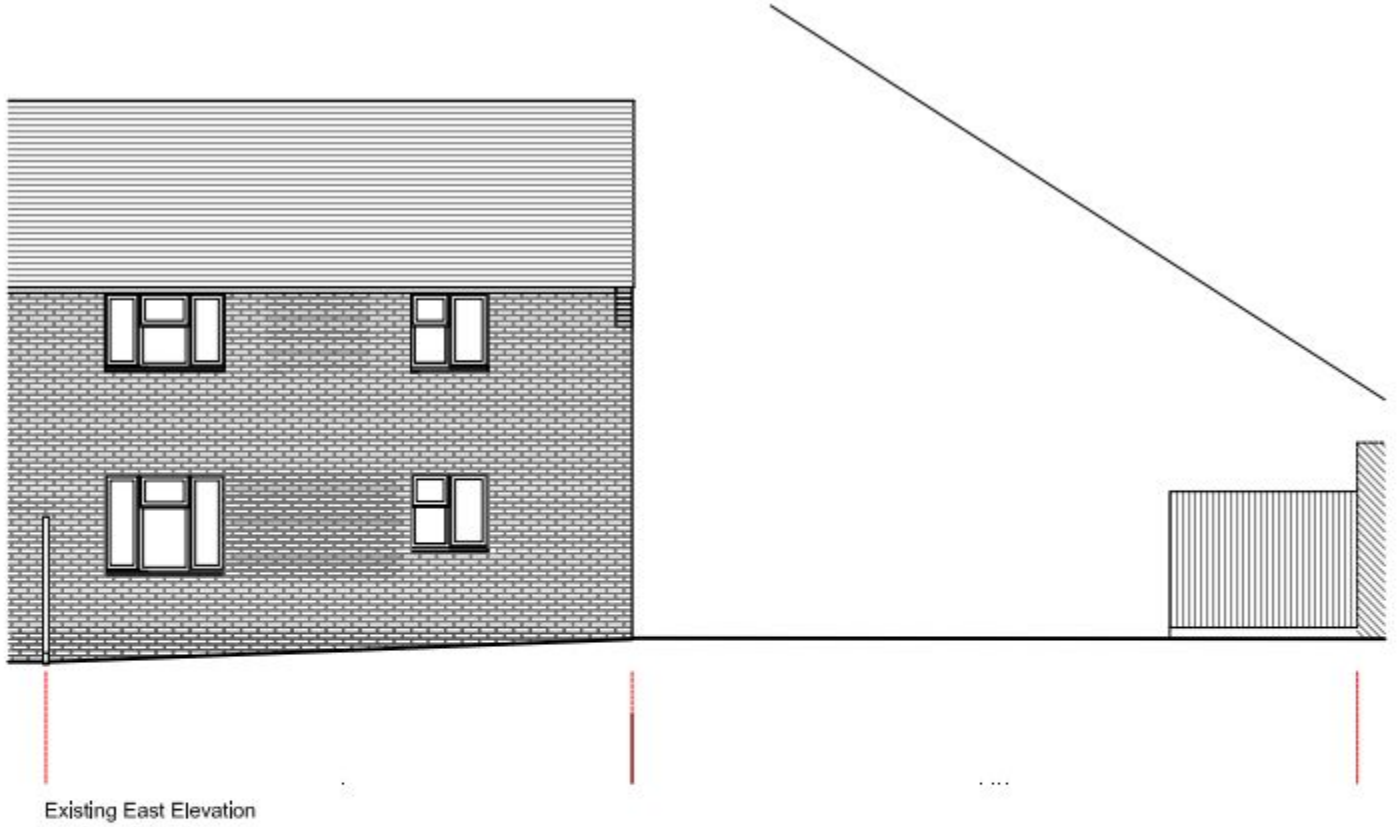

Existing East Elevation

notes:

revisions: A | 21.05.10 | HB | Issued for pre-application advise to Havant BC
B | 13.07.11 | HB | Issued for planning

revisions:

100mm @A3

NOTE: The contractor is responsible for checking all site dimensions and levels. These should be checked prior to the ordering of any components and before the commencement of the works. All discrepancies should be brought to the attention of the Contract Administrator

Daphne Mossop

New dwelling

Newbarn Road, Bedhampton

drawing information title: **Existing Elevations**

status: PLANNING
date: May 2010
scale: 1:100
drawn: HB
chkd: SB

job: 4769 dwg: 1300 rev: B

pwparchitects
PWP Architects Ltd. 61 South Street, Havant, Hampshire PO9 1BZ
t: 02392 482494 f: 02392 481152
e: davidp@pwparchitects.com
w: www.pwparchitects.com