



NOTES

1. To be read in conjunction with drawings D1 - D3 and notes accompanying the drawings.

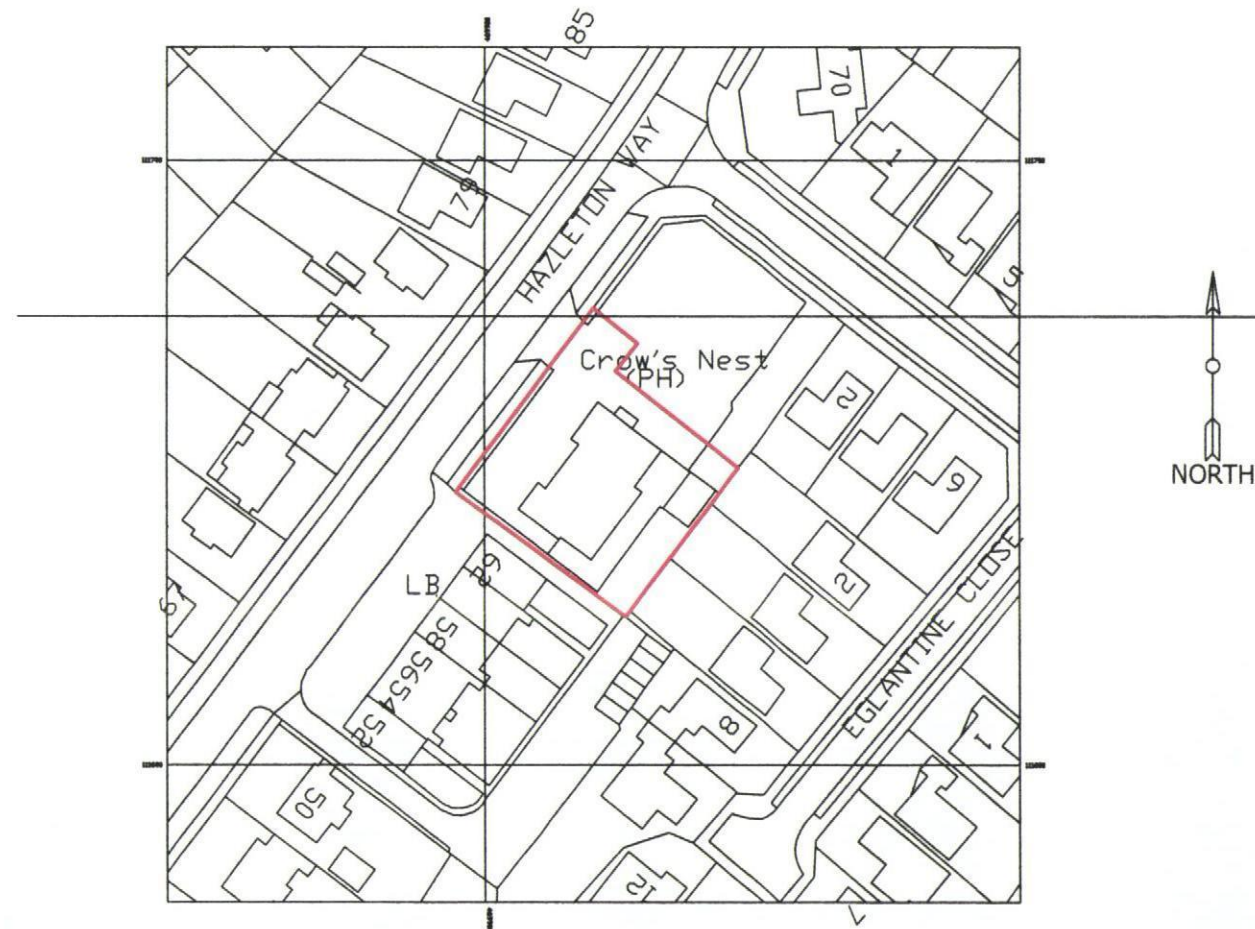

SCALE 1:1250 Location Plan

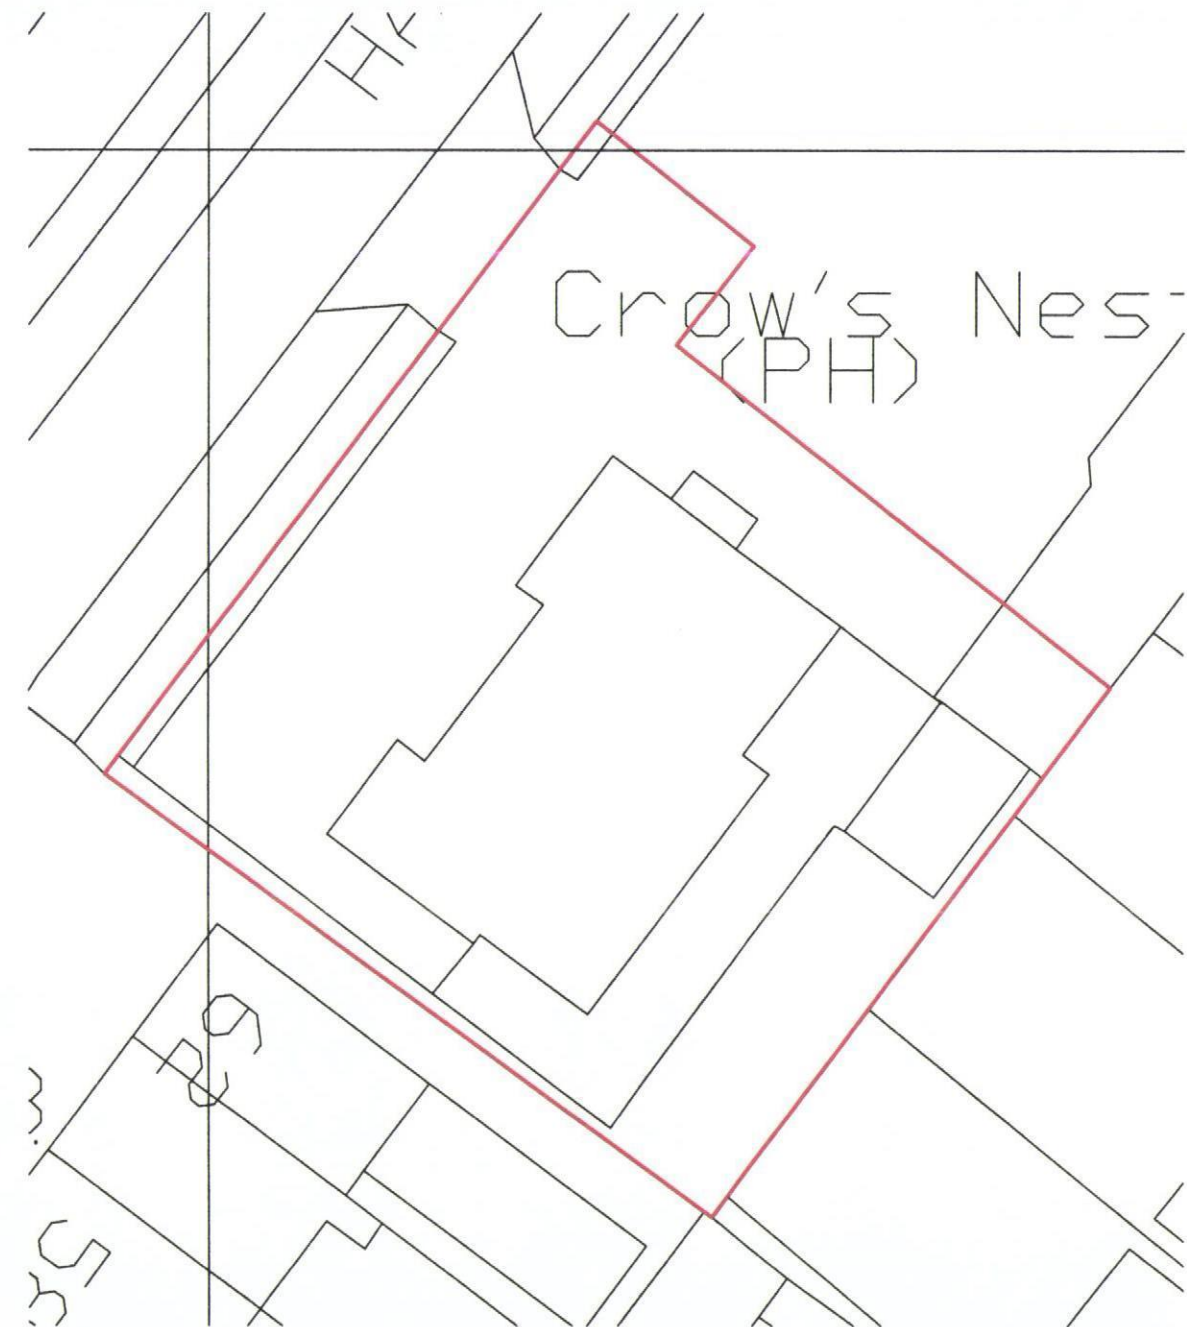

SCALE 1:500 Block Plan

HAVANT BOROUGH
COUNCIL
09 AUG 2012
RECEIVED

Dwg No.: D1	Rev	Scale: Various@A3	Date: 30/07/12
Dwg Title: Location and Block Plans		 hamsphire surveyors.co.uk CHARTERED BUILDING SURVEYORS 17 Wellsworth Lane, Rowlands Castle Hampshire PO9 6BX Tel/Fax: 023 9241 3995 Mob: 07831 856965 E: enquiries@hamsphiresurveyors.co.uk	
Project: New Playhouse Little Gems Day Nursery 64-66 Hazelton Way, Cowplain PO8 9BT			