
PERMIT

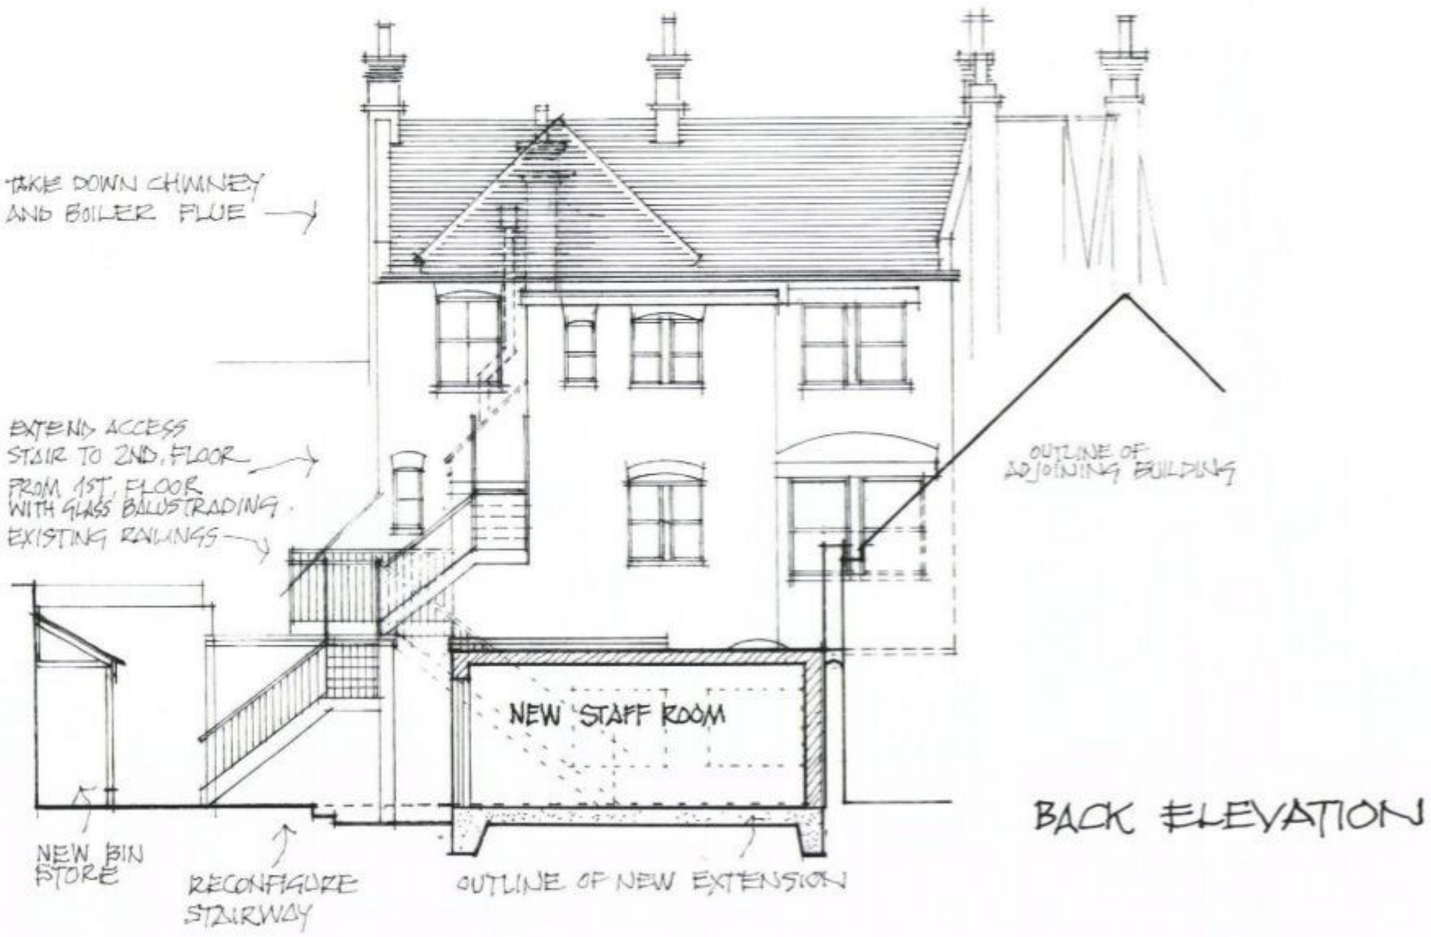

BACK ELEVATION

HAVANT BOROUGH COUNCIL
26 SEP 2011
RECEIVED

REV 'B' - 21/9/11 - GLASS BALUSTRADE TO 2ND. FLR. STAIR
REV 'A' - 05.08.2011 - 2ND. FLOOR MISSING WINDOW

BACK ELEVATION AS PROPOSED.
30 HIGH STREET, EMSWORTH. HANTS.
GRAHAM NICOLLS. BUILDING DESIGN + TECHNOLOGY

SCALE / 1:100
DATE / 16.04.2011
DWG.NO/021210/TP.11 REV "B"