



NOTES:
 This drawing has been produced solely for PLANNING/DESIGN.
 Do not Scale from this Drawing except for planning purposes.
 This drawing is the copyright of MF Designs Ltd.

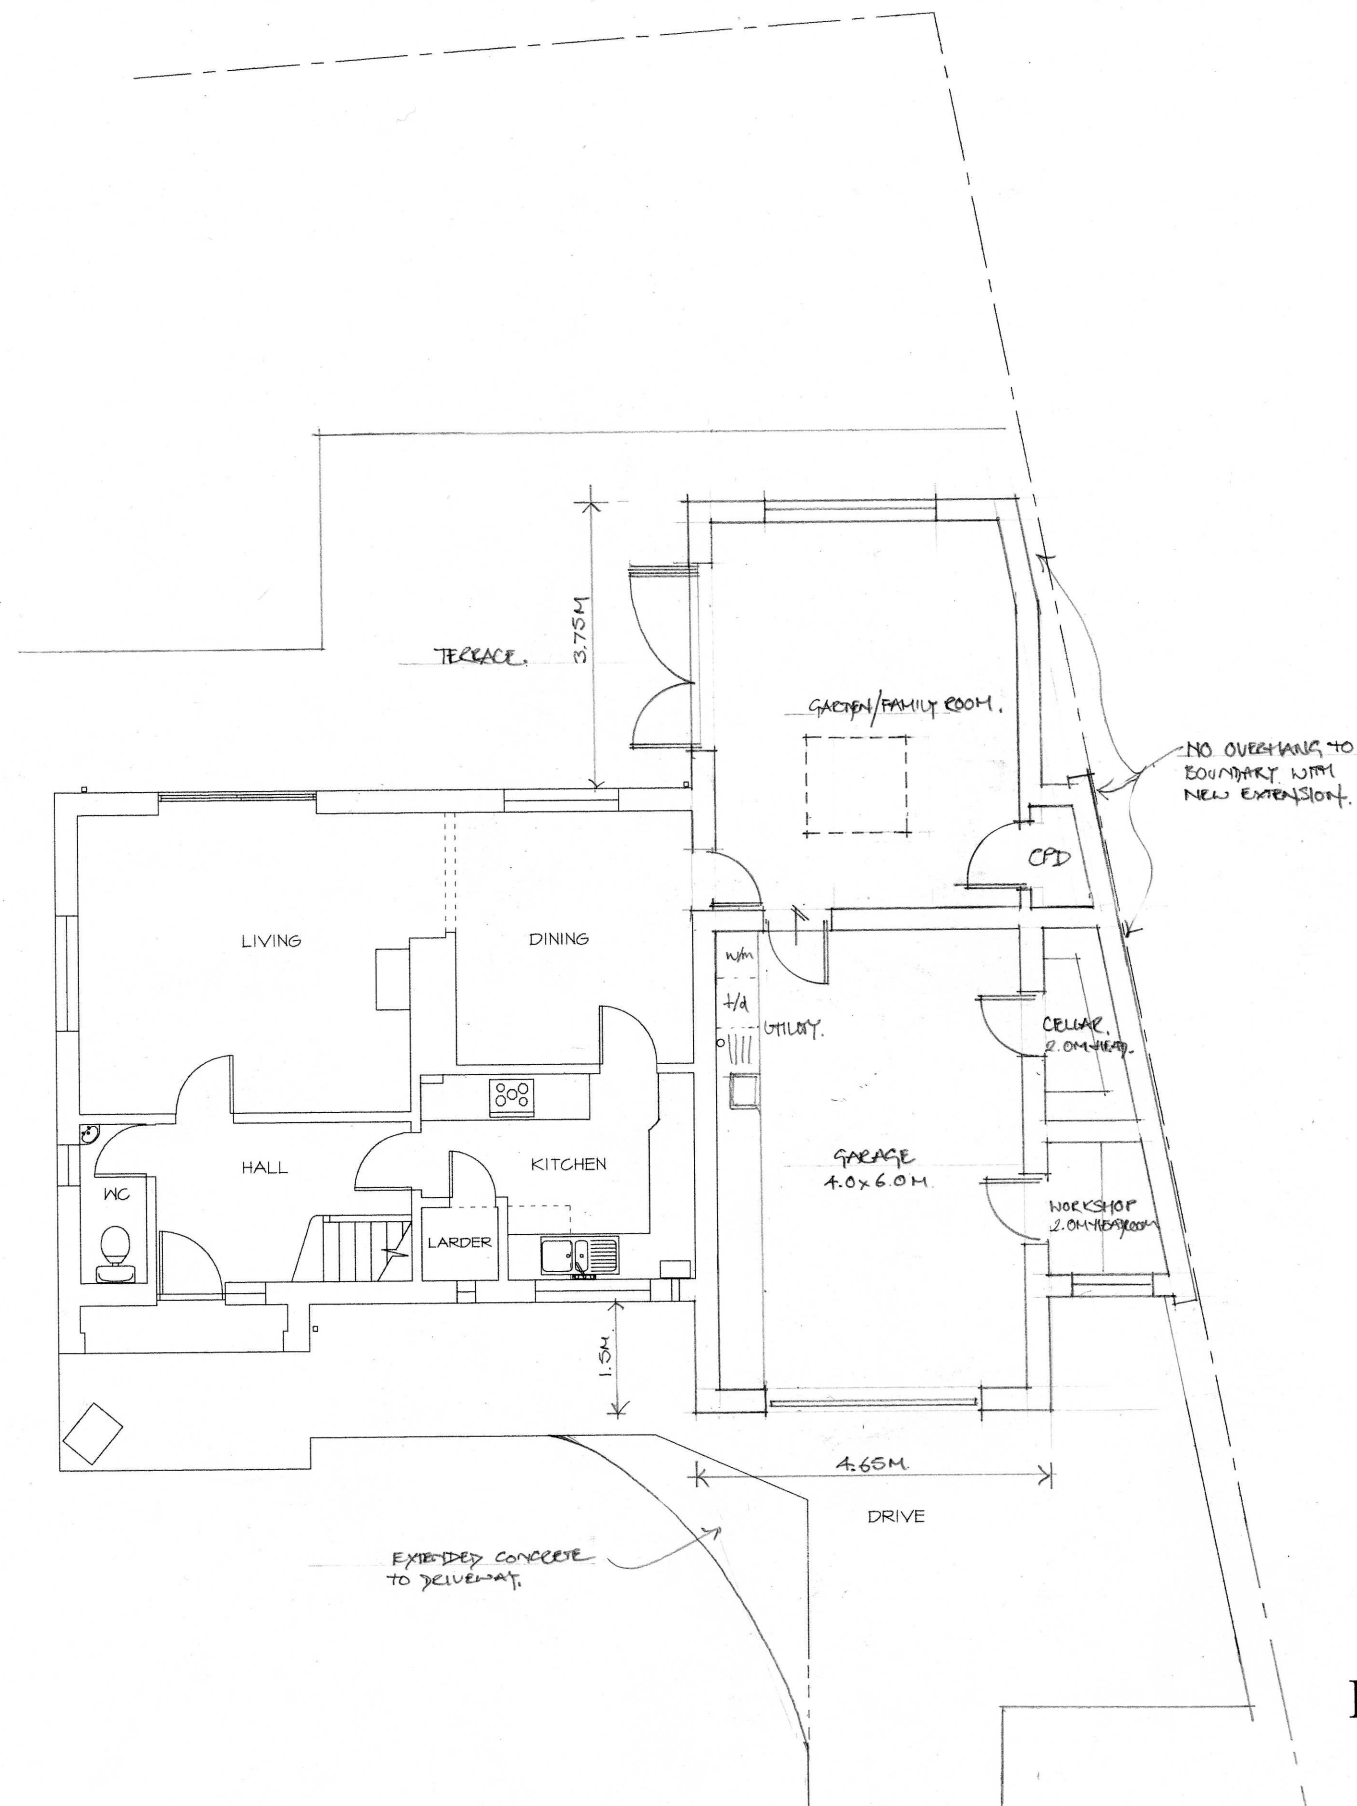

Ground

First

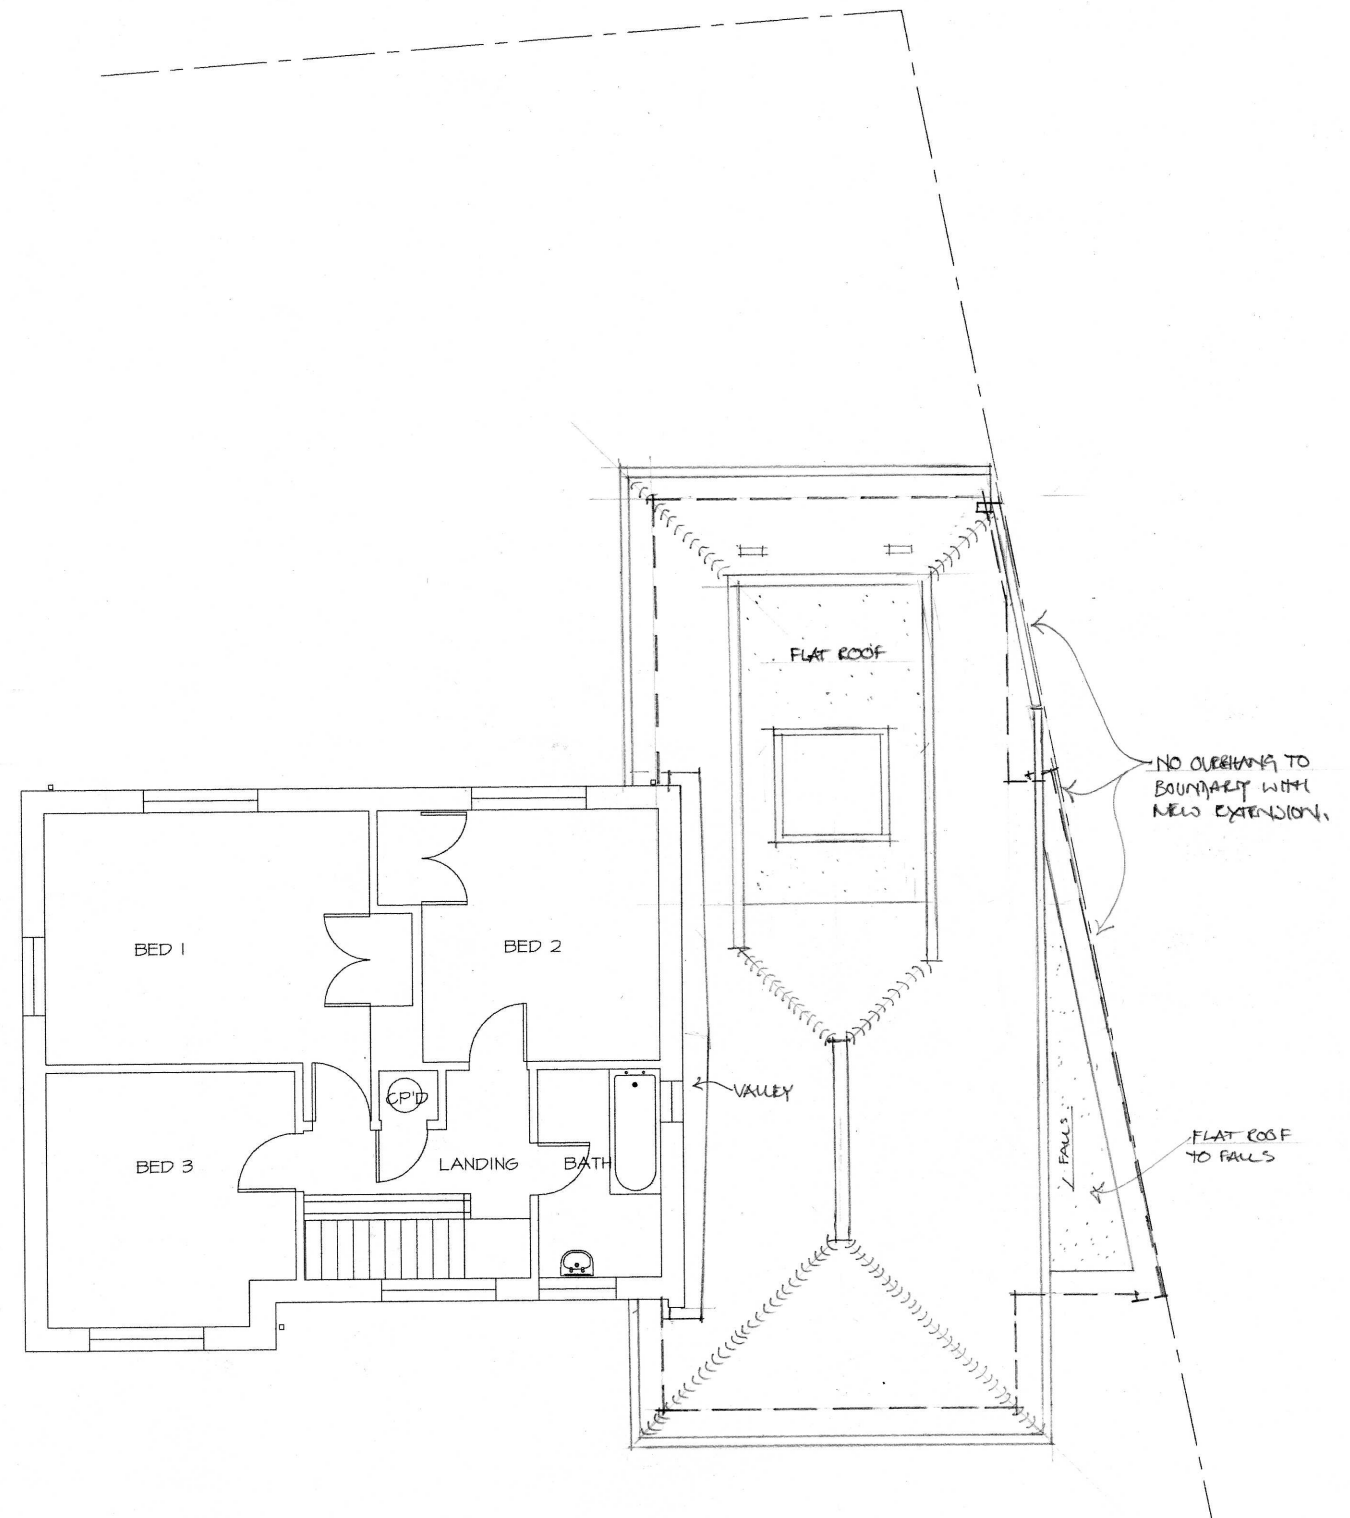

EXTENSION AND ALTERATIONS 4 SEAFIELDS, EMSWORTH. PO10 7HT



mf designs ltd

Chartered Architects



12 Wensley Gardens • Emsworth • Hampshire • PO10 7RA t/f 01243 377766
 Director: Martin Farrer RIBA • Co Registration No.4507379 e admin@mfdesigns.org.uk

Date: Sep 2012 Job No: 3046
 Scale: 1:100 Drg No: 005