


ELEVATION EAST

PERMIT

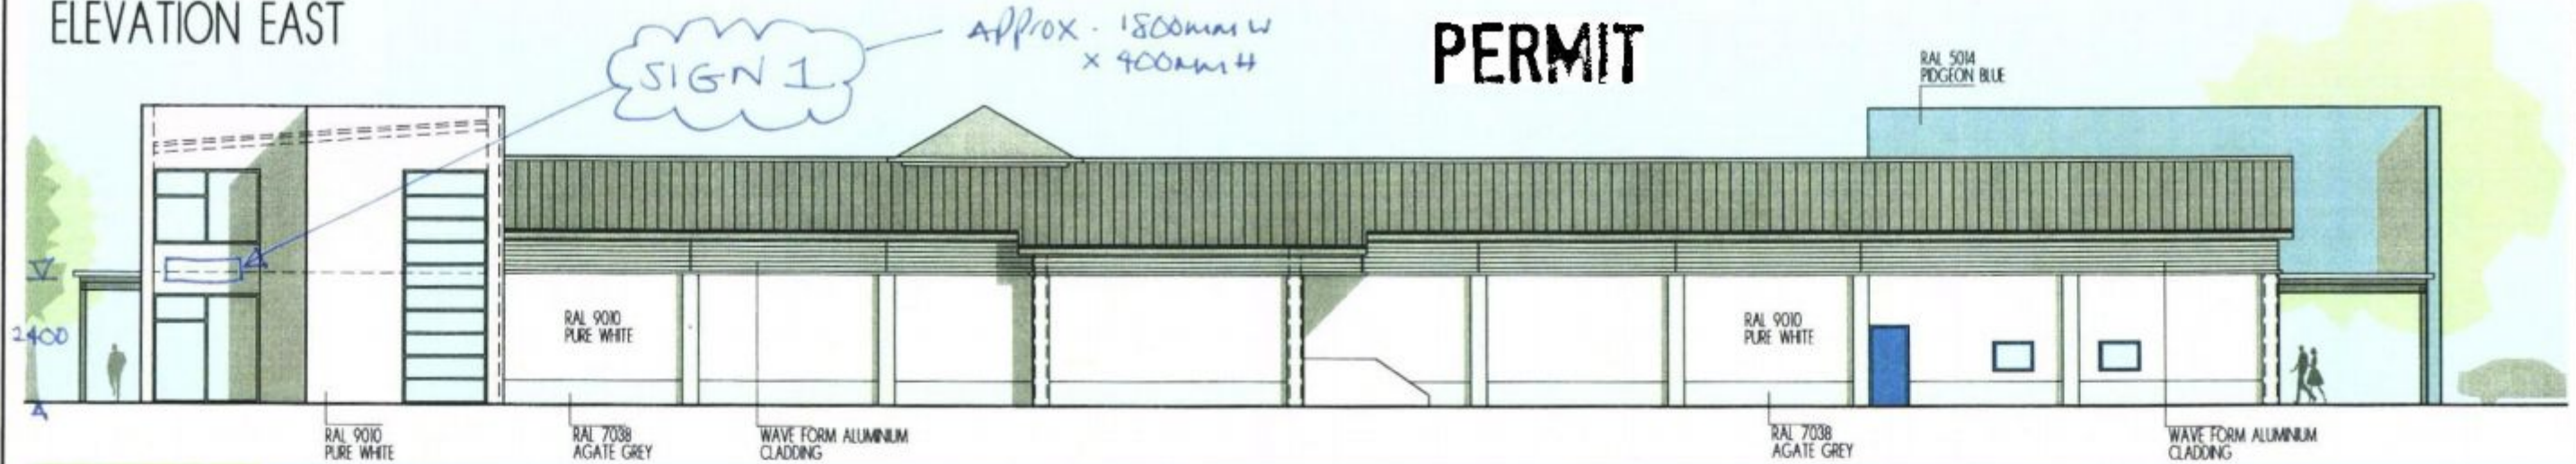


ELEVATION WEST



ELEVATION NORTH



ELEVATION SOUTH

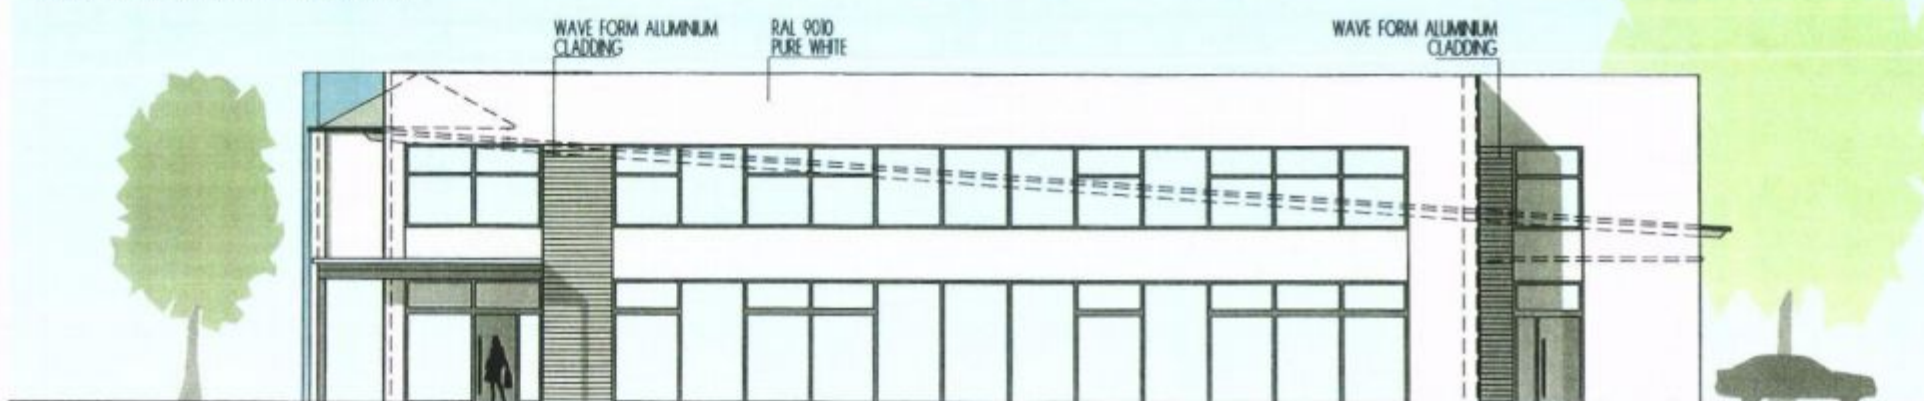

SIGN 2
SIZE AS SIGN 1

RECEIVED

22 MAR 2012

PROJECT:	PROPOSED LIDL STORE, HOUSING OFFICE, SOCIAL HOUSING (WITH ASSOCIATED CAR PARK AND DEMOLITION OF EXISTING STRUCTURES)			
CLIENT:	LIDL UK GMBH			
DRAWING TITLE:	ELEVATIONS - SCHEME 9.7			
PROJECT-NO.:	SCALE:	DRAWING NO.:	DATE:	DRAWN BY:
LOG011	1: 200	04-S9.7 A	2006/09/25	is
Ar. PL.: CAPCE	Plantb.: 4	Current date:	10.10.2007	

wittig
LIMITED
Wittig United European and Asian
Engineering and Consulting
5 New Broadway, Hampton Hill
Middlesex TW20 1UG / UK
Phone: 0044 700580 5019
Fax: 0044 700580 5018
Mail: office@wittig.co.uk
http://www.wittig.co.uk

Index:	Date:	Drawn:	Title:
A B	10.10.2007 19.3.12	is	ELEVATION EAST ADDED, COLOUR MODIFIED