


**PROPOSED TWO STOREY SIDE ADDITION.
22, ST HELENS ROAD, HAYLING ISLAND, HANTS.
FOR MR & MRS T.R. POINTER.**

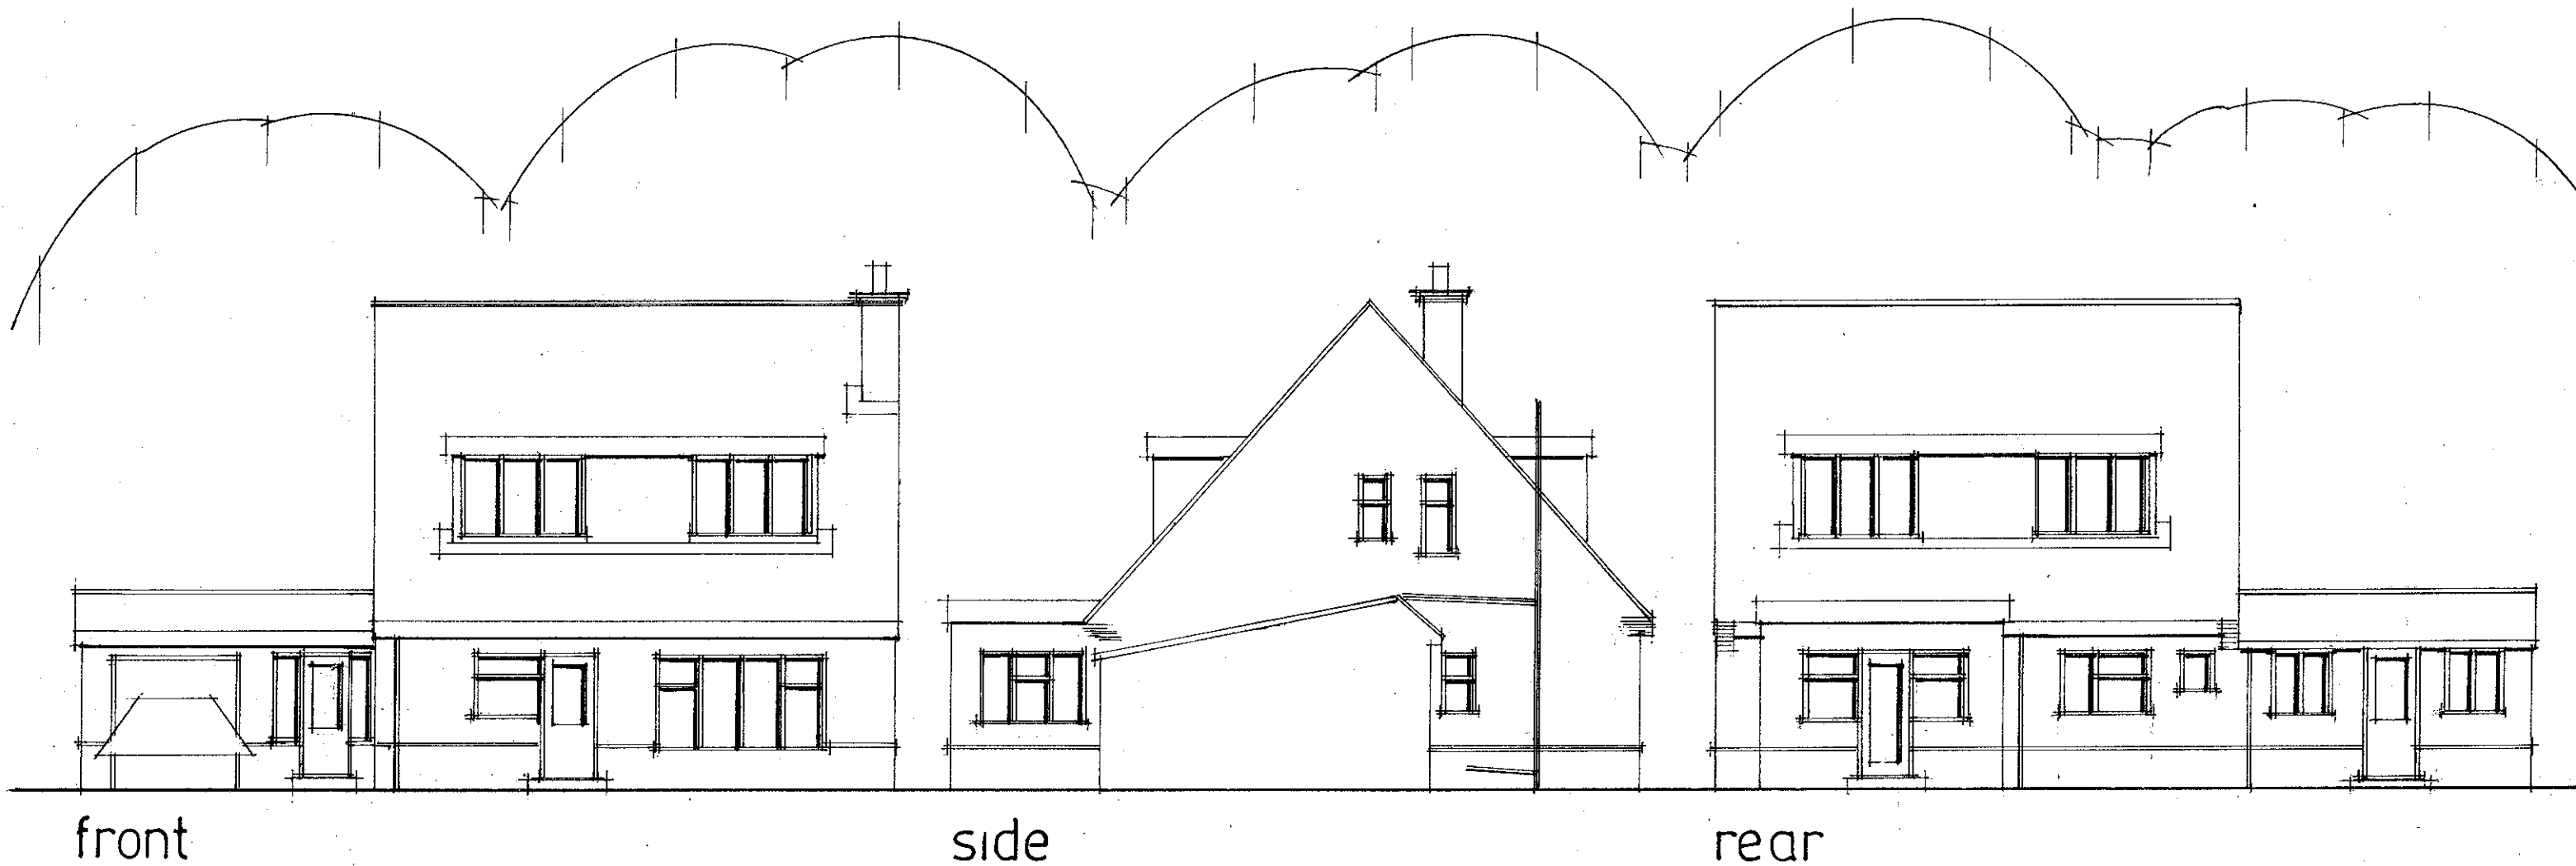

EXISTING ELEVATIONS

date april 2012
scale 1:100

PETER J. WALKER MRICS
CHARTERED SURVEYOR
182 SEAFRONT, HAYLING ISLAND, HANTS
PO11 9 AN

TEL: 02392 467571