PERMIT

EXISTING GARAGE ELEVATIONS
SCALE 1 : 100



EAST ELEVATION | SOUTH ELEVATION | NORTH ELEVATION | WEST ELEVATION

PROPOSED GARAGE ELEVATIONS
SCALE 1 : 100

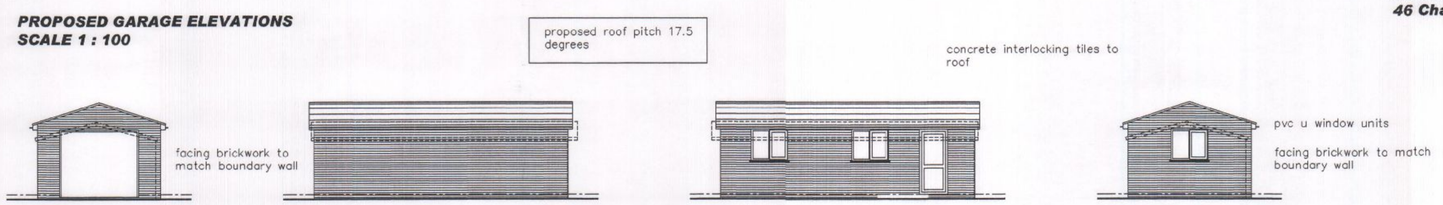

EAST ELEVATION | SOUTH ELEVATION | NORTH ELEVATION | WEST ELEVATION

Demolition of single storey front, rear extensions & single garage
Proposed single storey front, rear extensions & single garage at
46 Charlesworth Drive Waterlooville

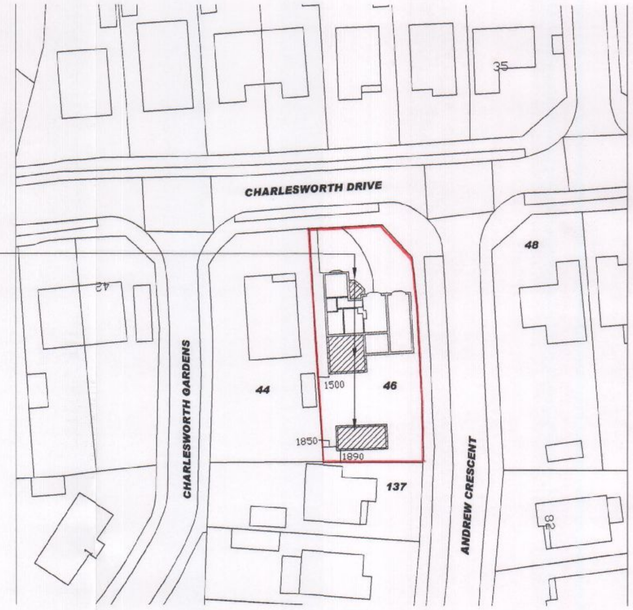

PROPOSED BLOCK PLAN
SCALE 1 : 500

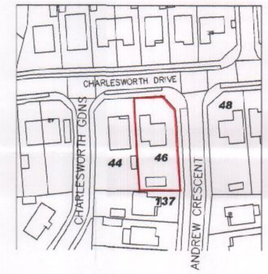

LOCATION PLAN
SCALE 1 : 1250

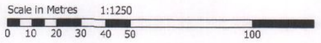

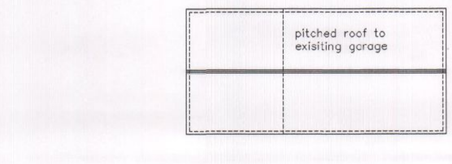

EXISTING ROOF PLAN GARAGE
SCALE 1 : 100

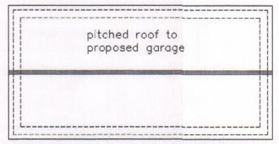

PROPOSED ROOF PLAN GARAGE
SCALE 1 : 100

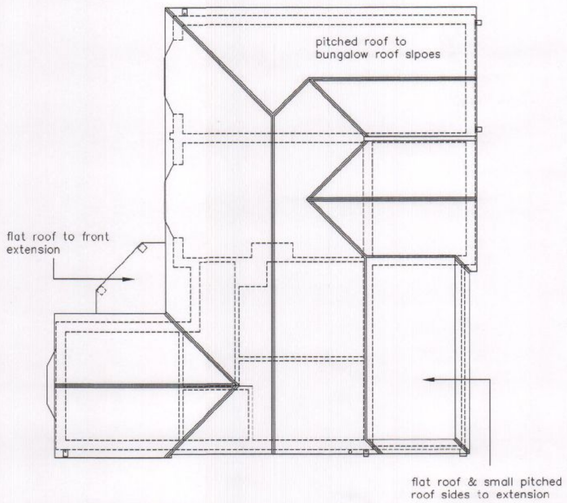

EXISTING ROOF PLAN BUNGALOW
SCALE 1 : 100

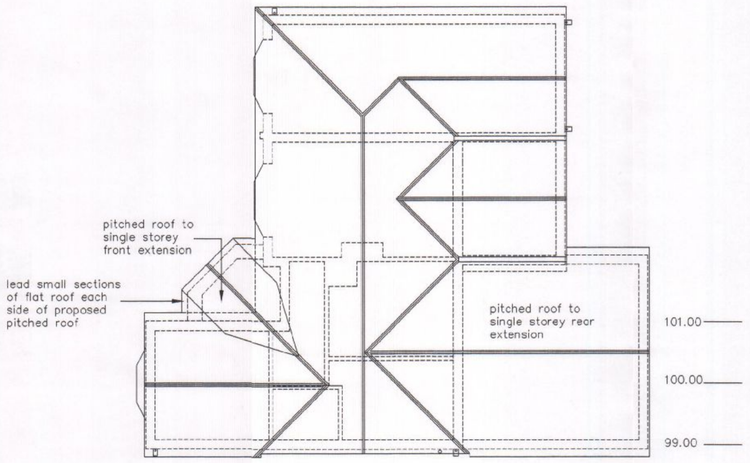

PROPOSED ROOF PLAN BUNGALOW
SCALE 1 : 100

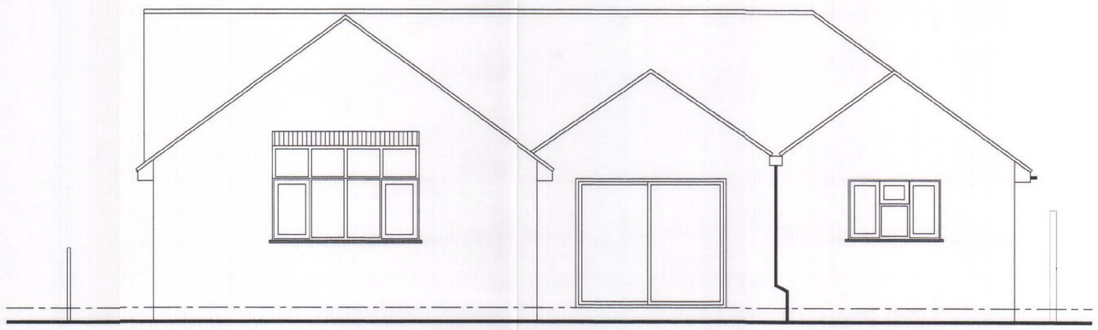

P5 | P6

EXISTING SITE SECTION / PROPOSED SITE SECTION
SCALE 1 : 50

For level results see drawing 744/01A

HAVANT BOROUGH COUNCIL
12 JAN 2012
RECEIVED

NOTES:
The design and construction of this project shall be in accordance with the current Building Regulations & NHBC Standards. These notes & drawings have been prepared solely for the purpose of Planning & Building Regulation approval.

Do not scale from this drawing unless for Planning purposes. All dimensions to be checked on-site and any alterations to be approved by the Architect and/or client prior to any work commencing.

Ordnance Survey Licence No: 100047591

This drawing to be copyright and to be read in conjunction with all other drawings

AMENDMENTS:

Rev A : Garage roof pitch amended to 17.5 degrees, block plan amended – 23/11/11
Rev B : Site section added, section omitted, general amendments – 22/12/11

KEY:

Scale in Metres 1:100
0 1 2 3 4 5 10

Scale in Metres 1:50
0 1 2 3 4 5

Scale in Metres 1:500
0 5 10 15 20 30 40 50

CLIENT NAME & ADDRESS
Mr & Mrs M Wallace
46 Charlesworth Drive
Waterlooville
PO7 6AX

PROJECT ADDRESS
46 Charlesworth Drive
Waterlooville
PO7 6AX

DRAWING DETAILS
PLANNING DRAWING
Proposed / Existing Garage Elevations
Block / Location Plans,
Proposed / Existing Site Section
Proposed / Existing Roof Layouts

PROJECT No	DWG No	REV No
744	3	B
SCALE 1:1250 1:50, 1:500, 1:100 @ A1	DRAWN BWH	DATE 21/12/11

B H ARCHITECTURE Ltd
Heath Cottage
Newlands Lane
Purbrook
Waterlooville
Hants
PO7 5SQ
Tel: 023 9223 2322
Mob: 07747 771808
E-mail:bernard@bernardharding.com