


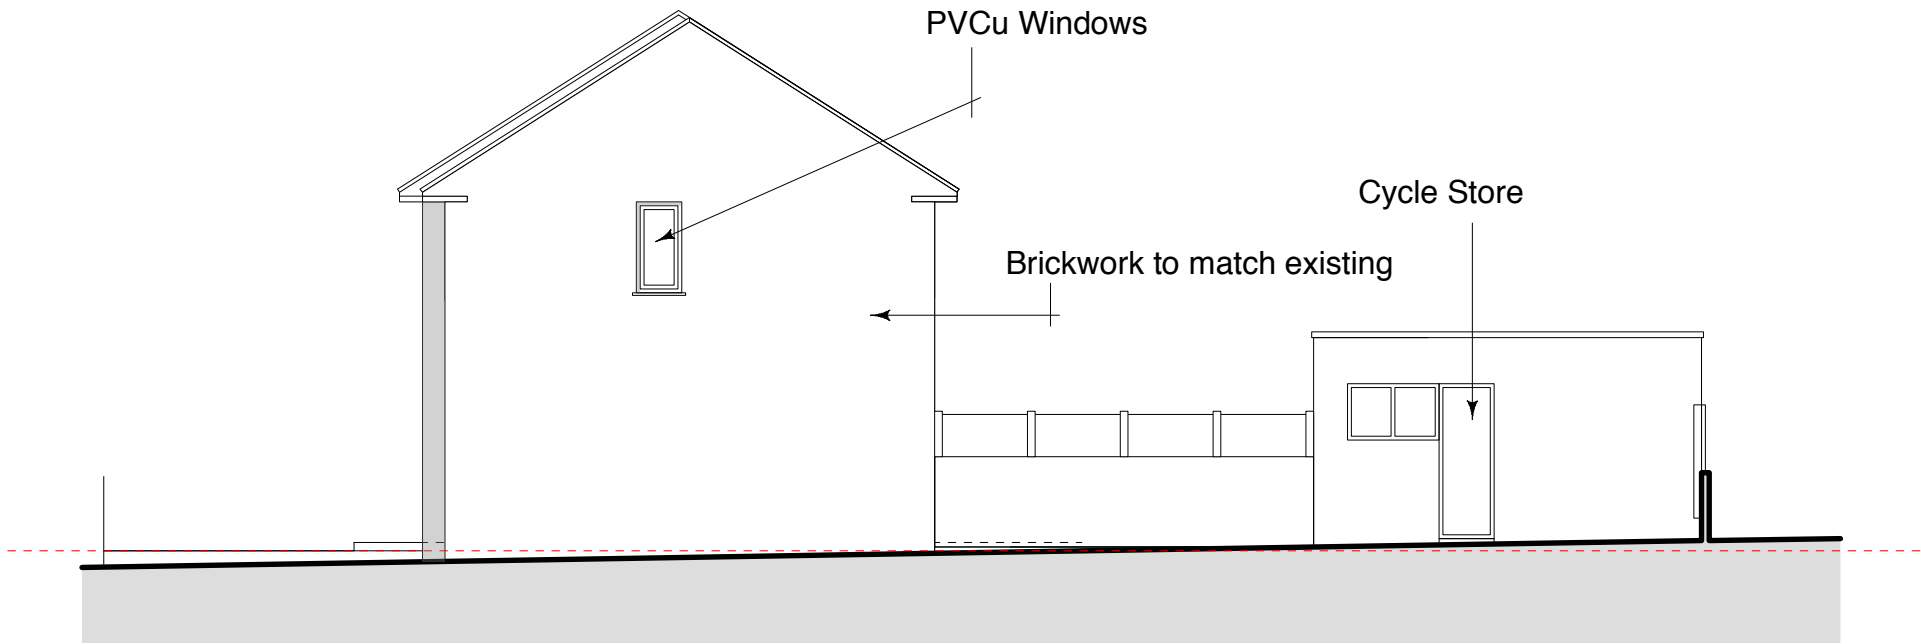


PROPOSED SIDE (NORTH) ELEVATION 1:100




PROPOSED STREET SCENE ELEVATION 1:200
(From Bondfields Crescent)

PROPOSED STREET SCENE ELEVATION 1:200
(From Middle Park Way)

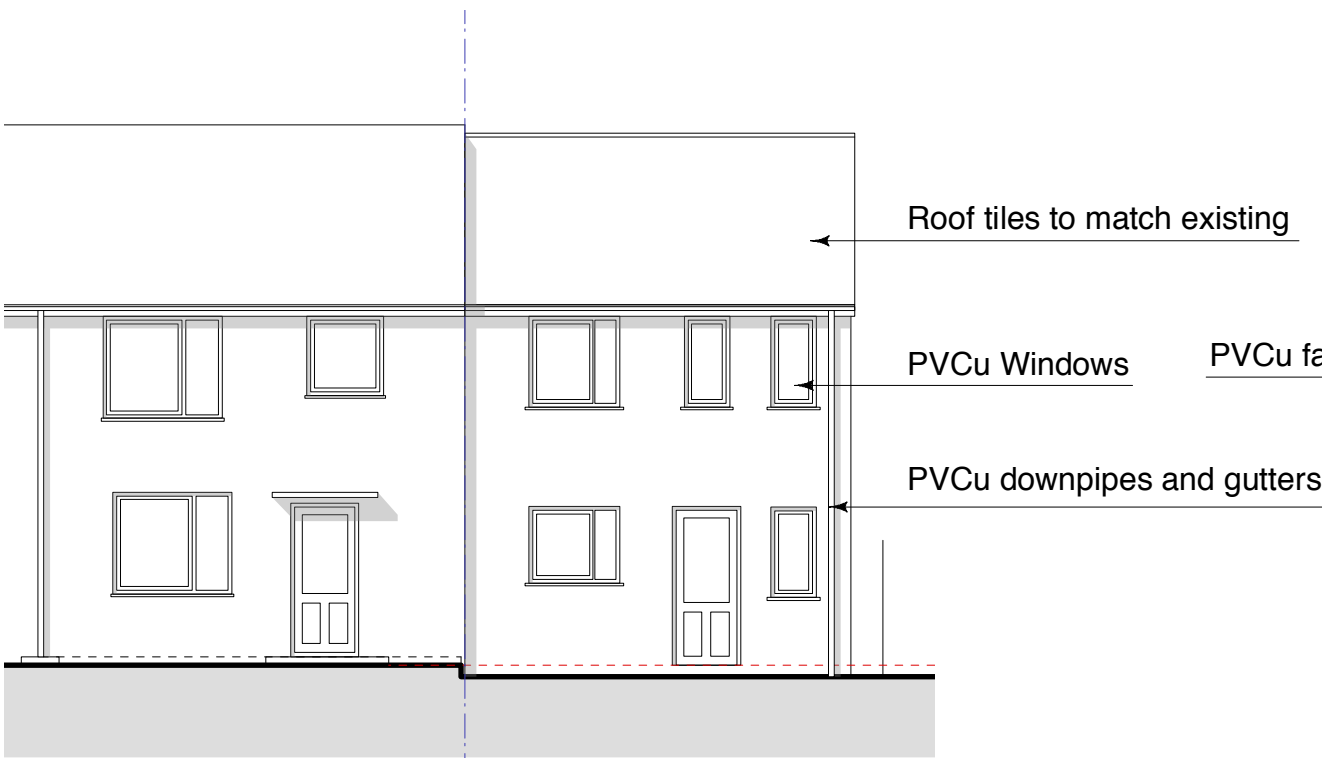

PROPOSED FRONT (EAST) ELEVATION 1:100

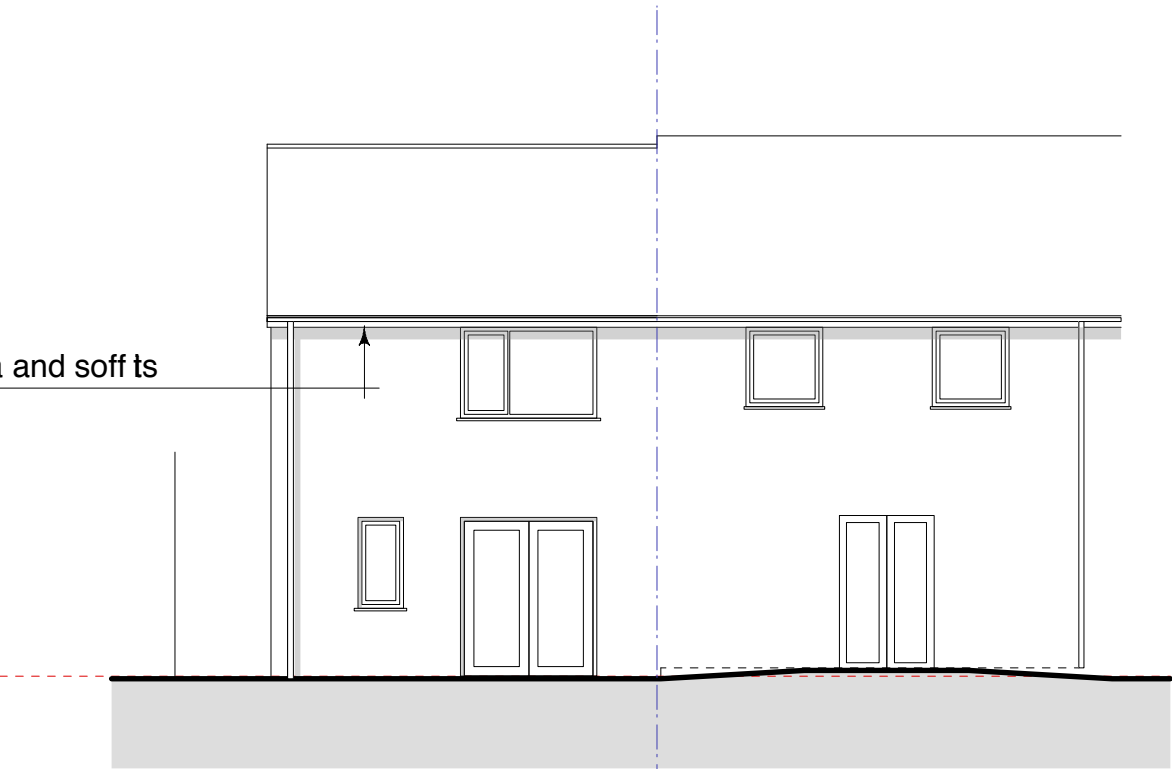

PROPOSED REAR (WEST) ELEVATION 1:100

general note

DO NOT SCALE FROM THIS DRAWING.
Scaling only for Local Authority purposes.
Dimensions to be checked on site.
All dimensions are in millimetres unless stated.
This drawing and information displayed is the
confidential property of
RMW Associates and shall not be copied or
used for any purpose without the written consent
of the company.
© RMW Associates.

revision

P2:AUG 2012: ISSUED FOR PLANNING APPROVAL

RMW Associates

Studio 2 Mary Rose Court Portsmouth Hants PO5 2JD
T: +44(0)23 9298 7589 F: +44(0)70 9286 4487 E: mail@rmw-associates.co.uk

client

Mr & Mrs Coles
46 Bondfields Crescent
Leigh Park
Hampshire
project
Land to side of 67 Bondfields Crescent
Leigh Park
Hampshire

drawing title

PLANNING
Proposed Elevations

scale @ A1

date
JUNE 2012
drawing no.
151-102

scale @ A3

1:100
status
PRELIMINARY

drawn by

GMP

checked by

GMP

revision no.

P2