
AMENDED PLAN

PERMIT






SITE PLAN SCALE 1:1250

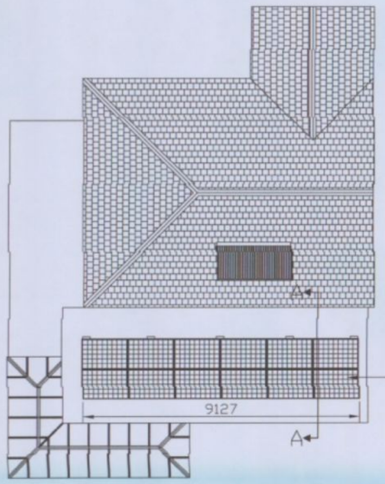


Proposed Panel Position.
Twelve Panels Required.
Two Rows of Six Panels.
Each panel Size is 0.992m high x 1.507m wide.
Overall size 2.001m high x 9.127m wide.

PLAN VIEW

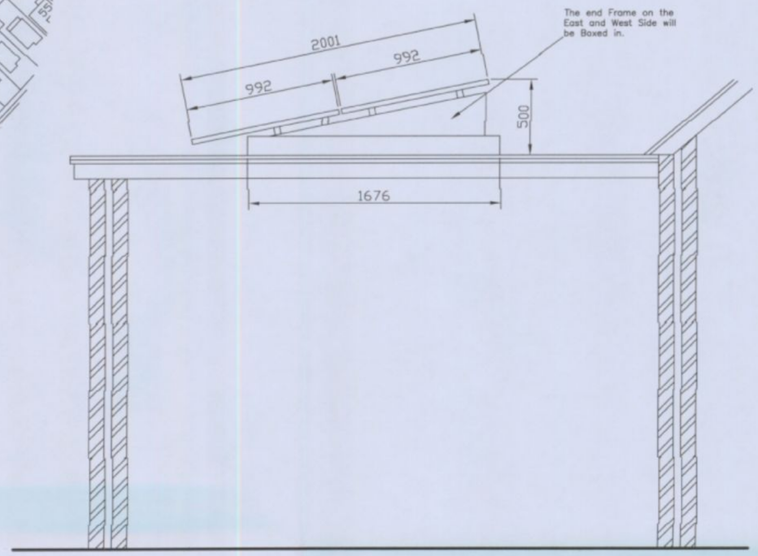

SECTION A–A

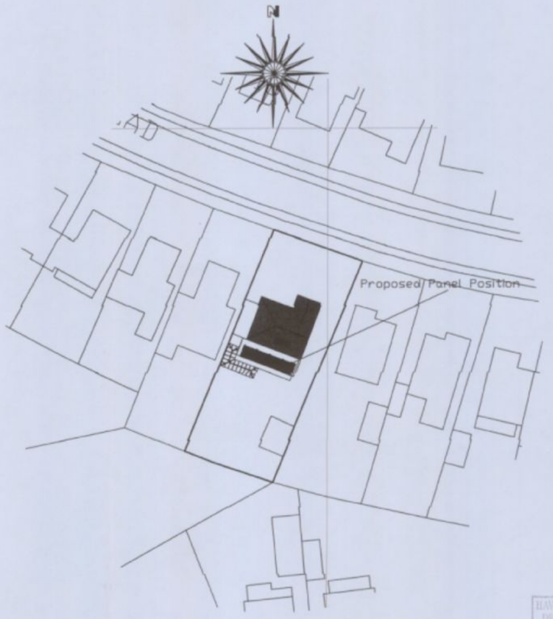


BLOCK PLAN SCALE 1:500

BASINGSTOKE & DEANE BOROUGH COUNCIL
DEVELOPMENT CONTROL
25 JAN 2011
RECEIVED

BASINGSTOKE & DEANE BOROUGH COUNCIL
DEVELOPMENT CONTROL
02 JAN 2011
RECEIVED

RECEIVED
02 JAN 2011
DEVELOPMENT CONTROL

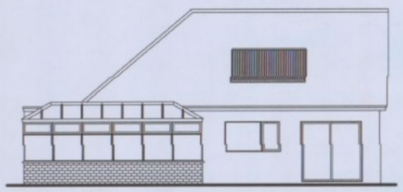


EXISTING SOUTH ELEVATION




EXISTING EAST ELEVATION




EXISTING NORTH ELEVATION

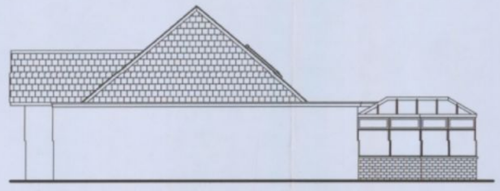

EXISTING WEST ELEVATION

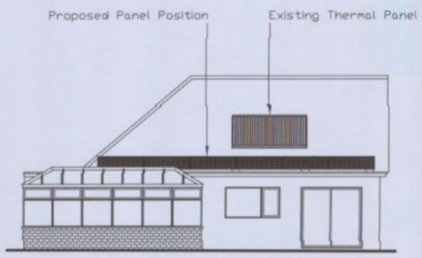


PROPOSED SOUTH ELEVATION

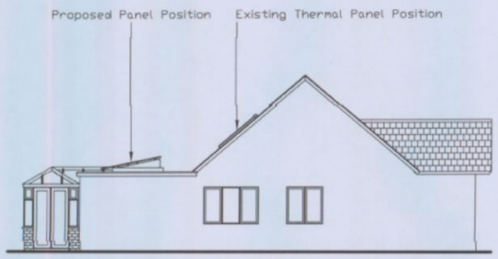

PROPOSED EAST ELEVATION



PROPOSED NORTH ELEVATION

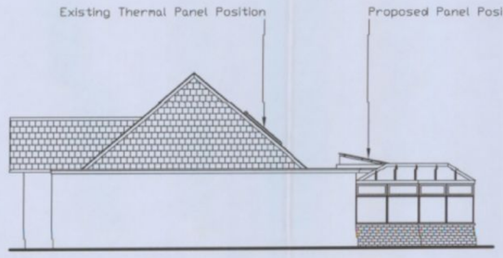

PROPOSED WEST ELEVATION

The Energy Conservation Group

No.	Revision/Issue	Date

Firm Name and Address
The Energy Conservation Group
Unit 26
Woolsbridge Ind Park
Three Legged Cross
WIMBORNE
Dorset
BH21 6SY

Project Name and Address
Install Solar Panels
Mr & Mrs Barber
13 Windsor Road
Waterlooville

Existing & Proposed
Plans & Elevations

Drawing No	Sheet
40/BARB/8873/BW/12	001
Date: 26/01/2011	
Scale: 1:100 & 1:20 @ A1	Drawn By: B.Wyatt