
PERMIT

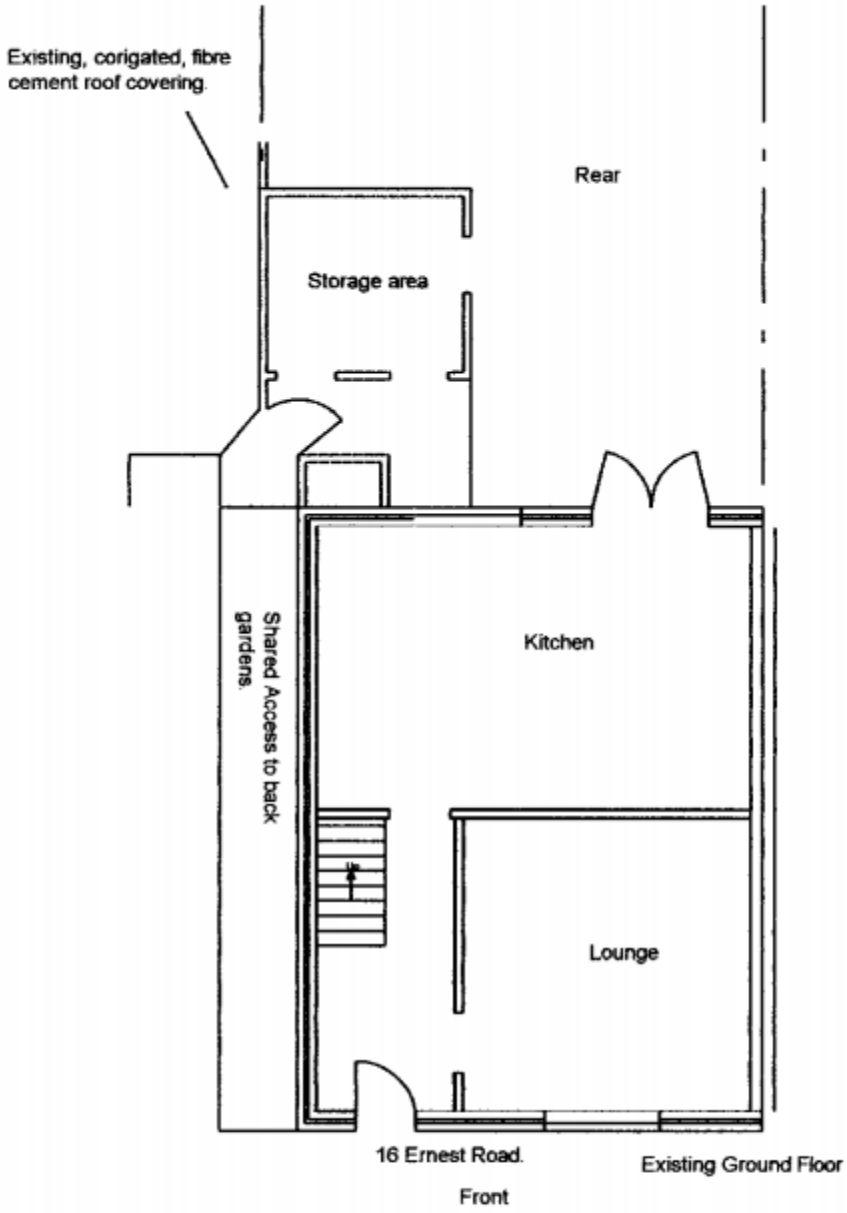

25 MAY

Title: Existing Floor Plan
Address: 16 Ernest Road, Havent. Hants.
Scale: 1:100
Date: 06-05-10
Drawing No.: EFP01