PROPOSED NEW PITCHED ROOF TO EX GARAGE AT 15, GARDEN CLOSE, HAYLING ISLAND, HANTS. FOR MR & MRS R. LLOYD JONES

HAVANT BOROUGH COUNCIL
DEVELOPMENT CONTROL
28 JUN 2010
RECEIVED

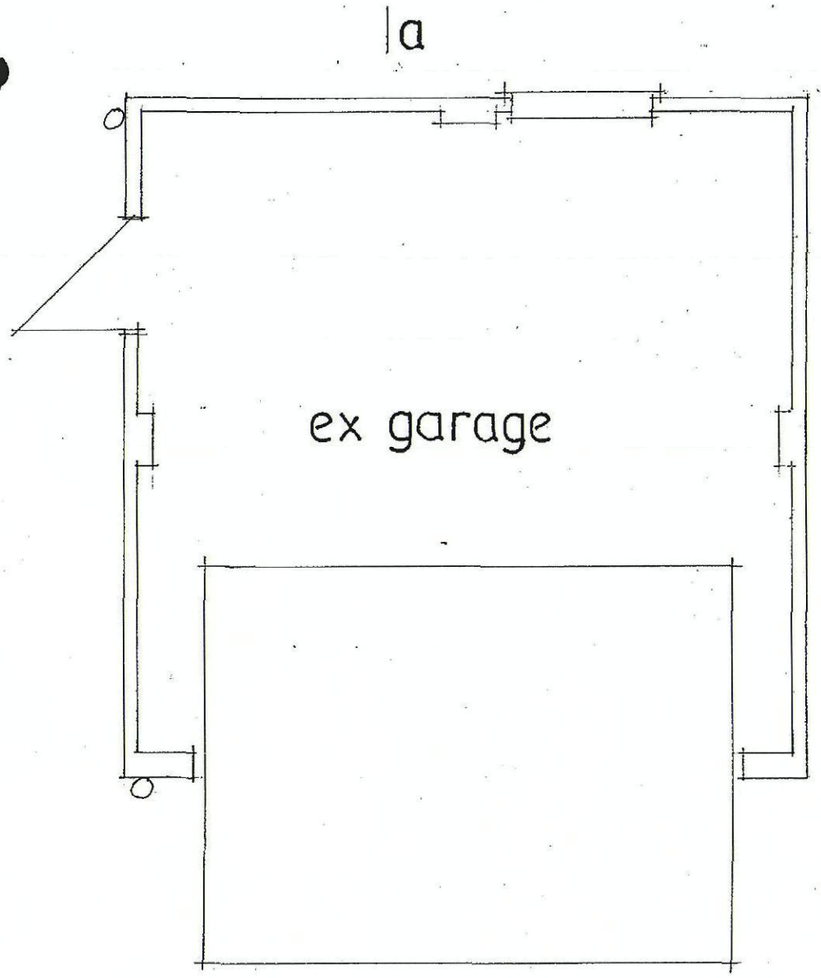

EXISTING

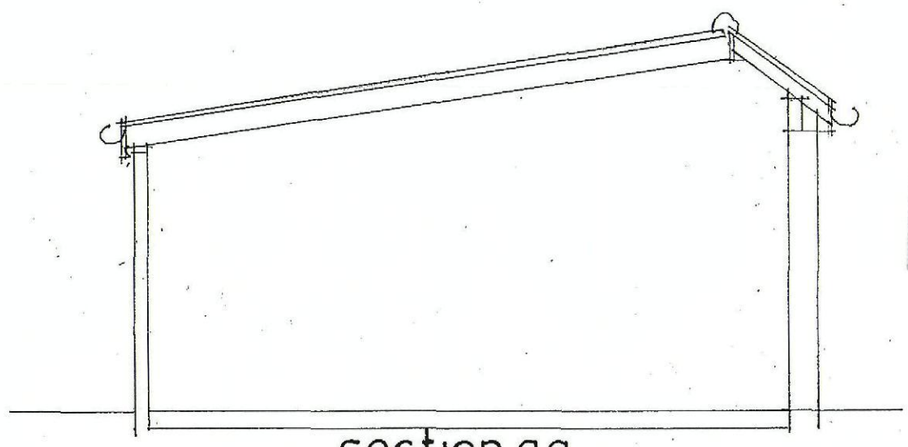

section aa

B.O.H.
PERMIT

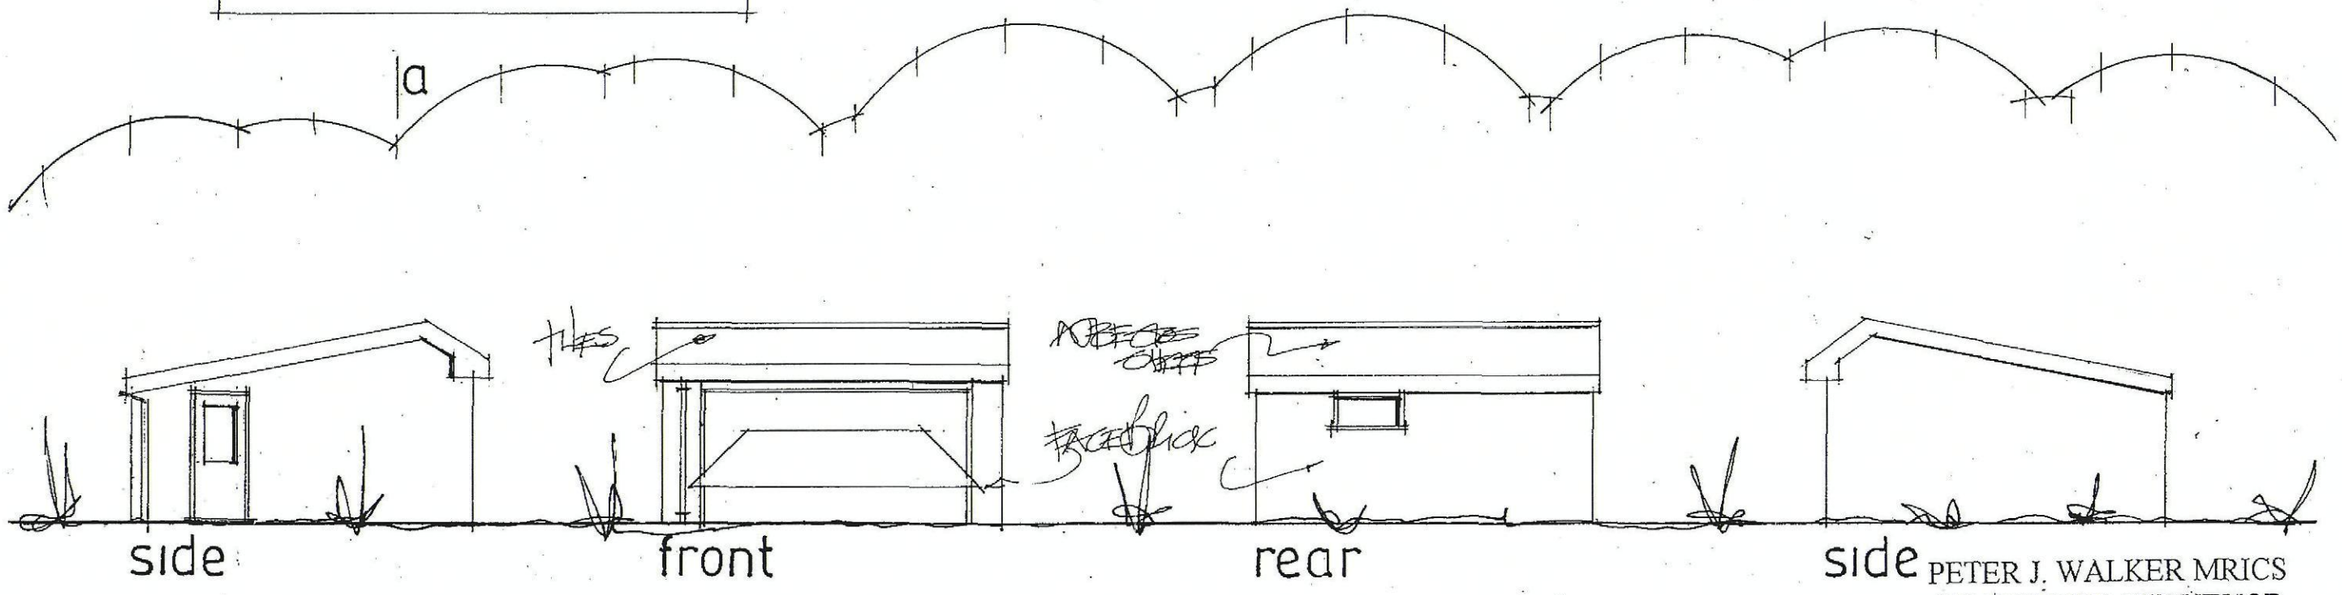

date june 10
scale 1·50 1·100

Planning Hy

PETER J. WALKER MRICS
CHARTERED SURVEYOR
182 SEAFRONT, HAYLING ISLAND, HANTS
PO11 9 AN

TEL : 02392 467571