




Notes

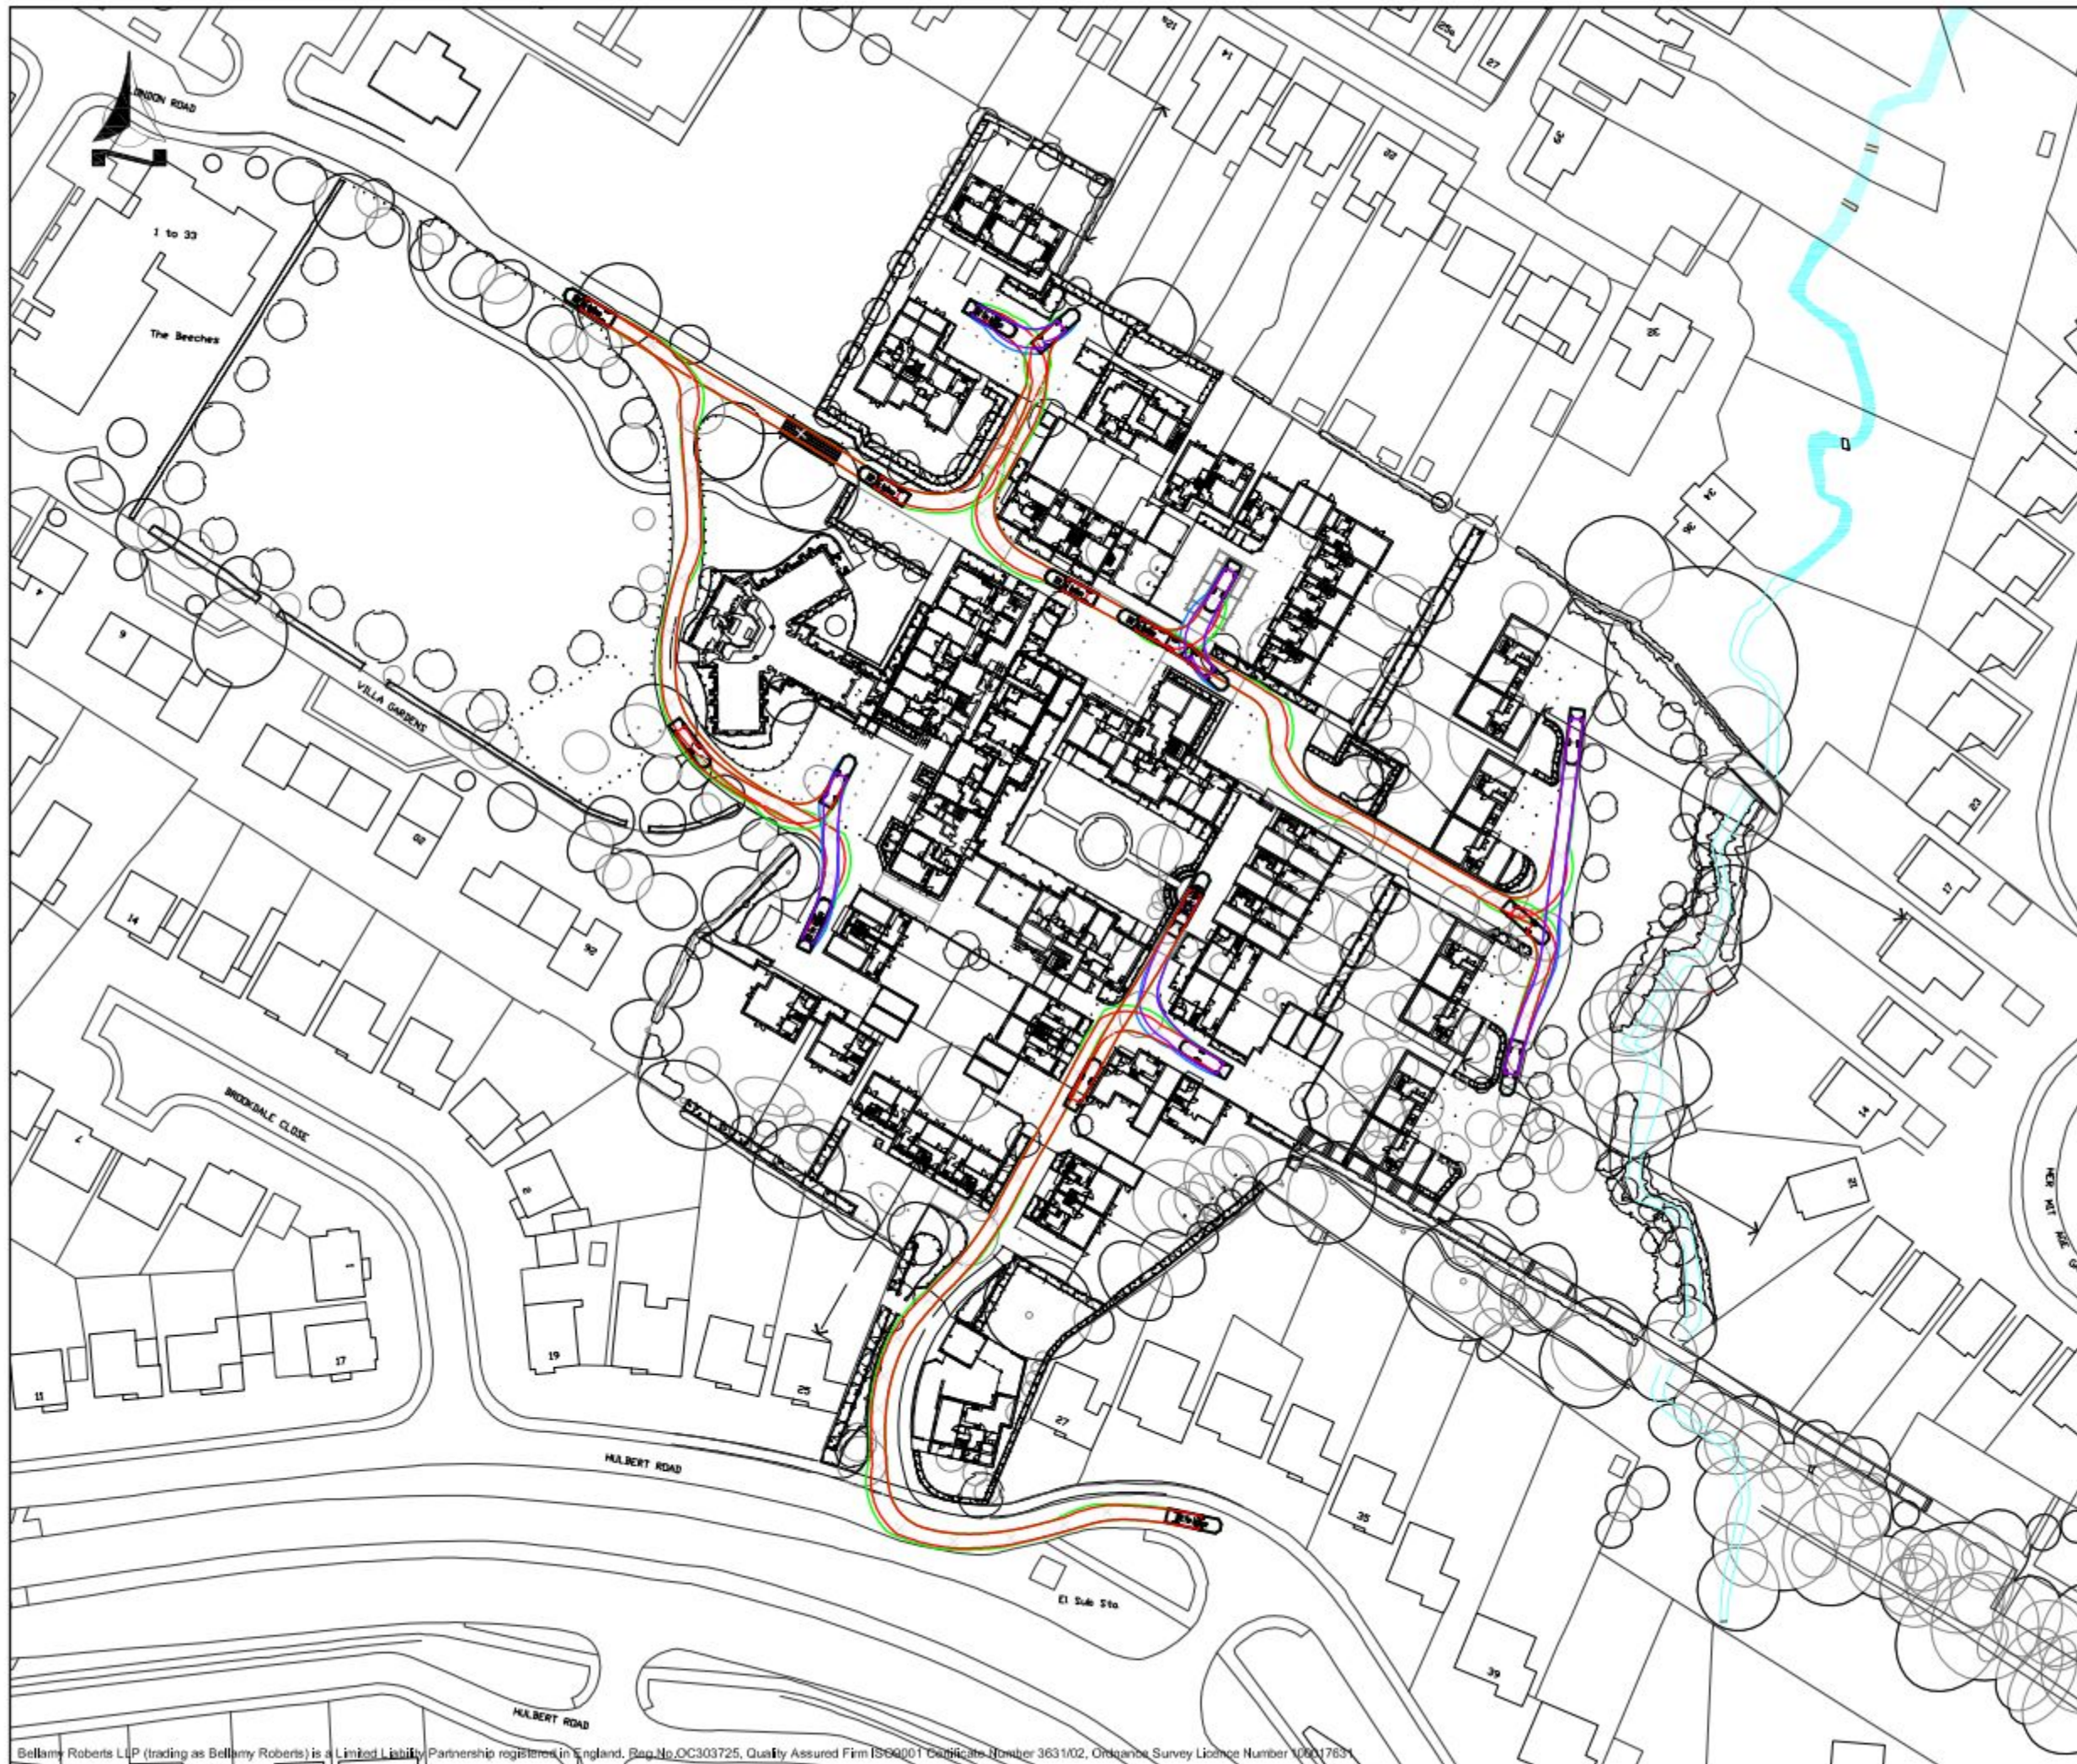

Clover House
 Western Lane
 Odjham
 Hampshire, RG29 1TU
 Tel: 01256 703355
 Fax: 01256 704934
 Email: info@bellamyroberts.co.uk

CLIENT Linden Homes		
PROJECT St. Michaels Convent, Waterlooville		
TITLE Swept path profile - fire vehicle		
DESIGNED BY GPW	DRAWN BY -	CHECKED BY JCB
DATE 18/09/12	DRAWING NO. 4140/211	REV NO.
SCALE 1:1,000 @ A3		