


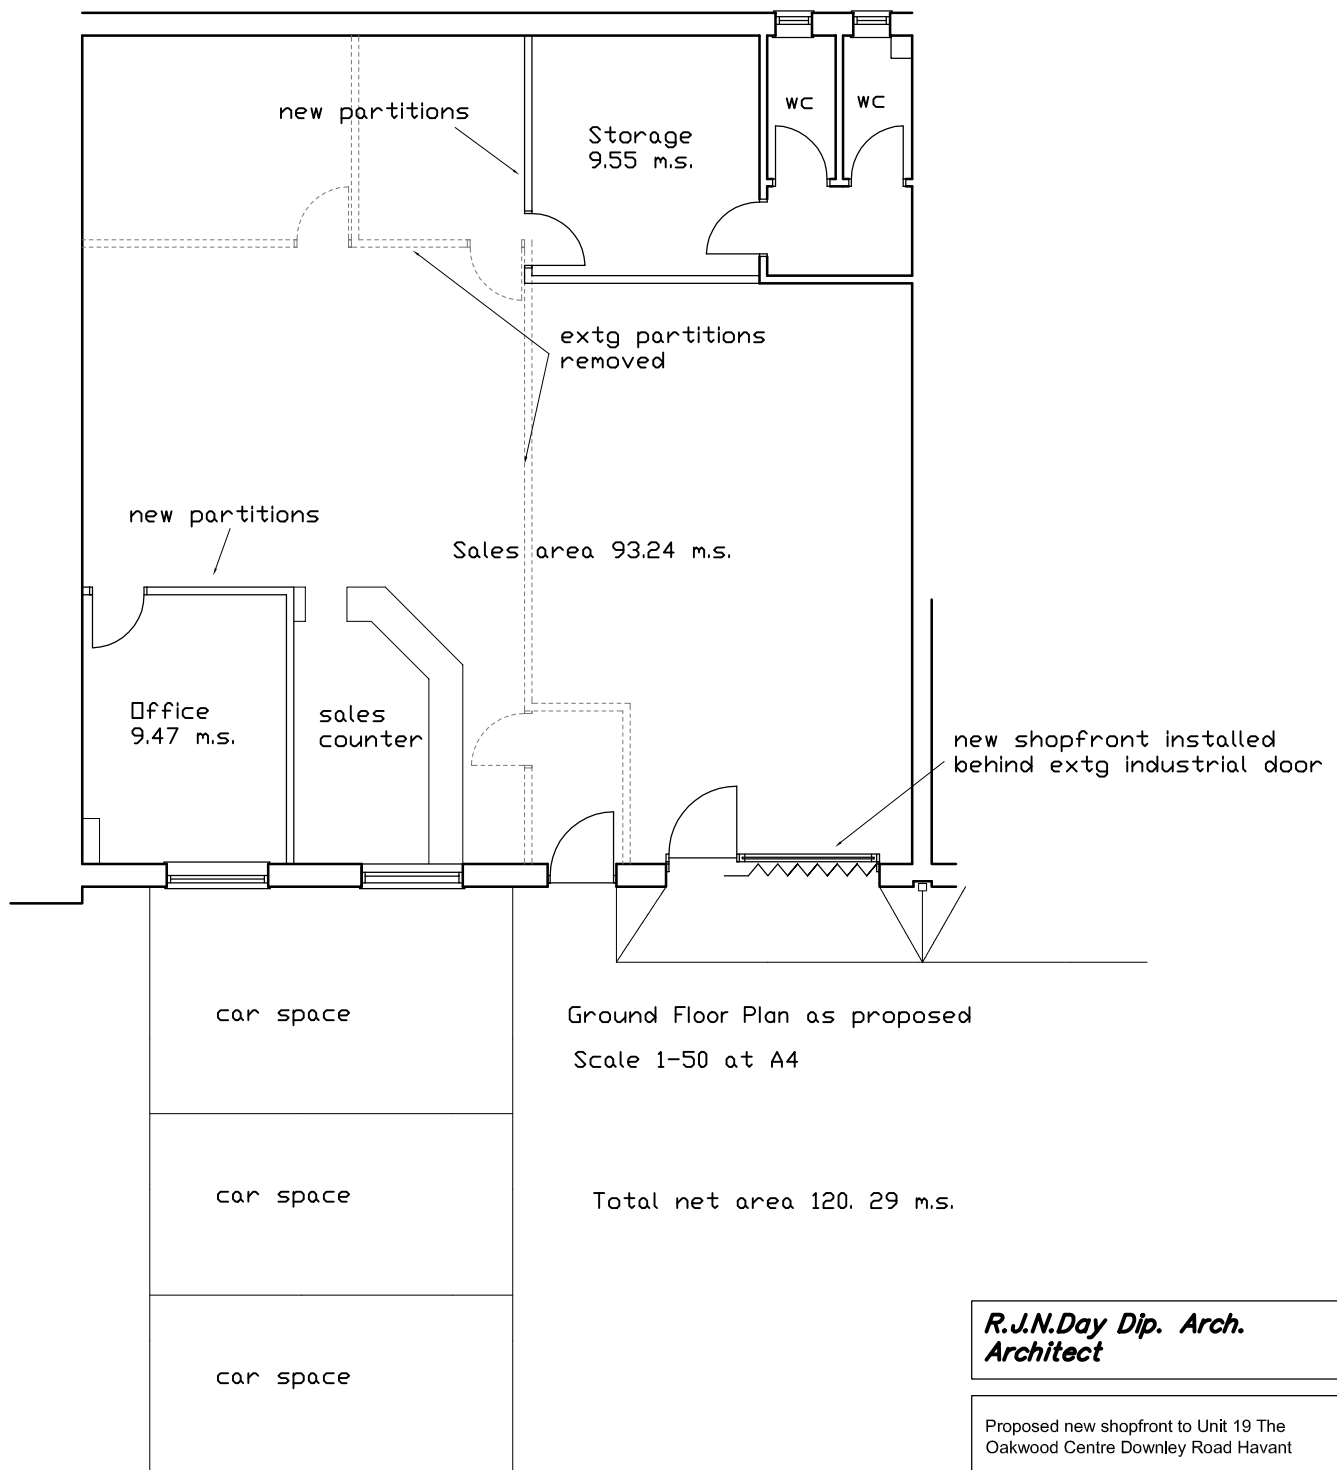

**R.J.N.Day Dip. Arch.
Architect**

Proposed new shopfront to Unit 19 The
Oakwood Centre Downley Road Havant

CLIENT

Westend Ltd

TITLE

Plan as Proposed

STATUS

Planning Application

SCALES

1 : 100

DATE

July 2012

DRAWN

RJND

JOB NO.

0212

DRAWING NO.

02

REVISION

-

