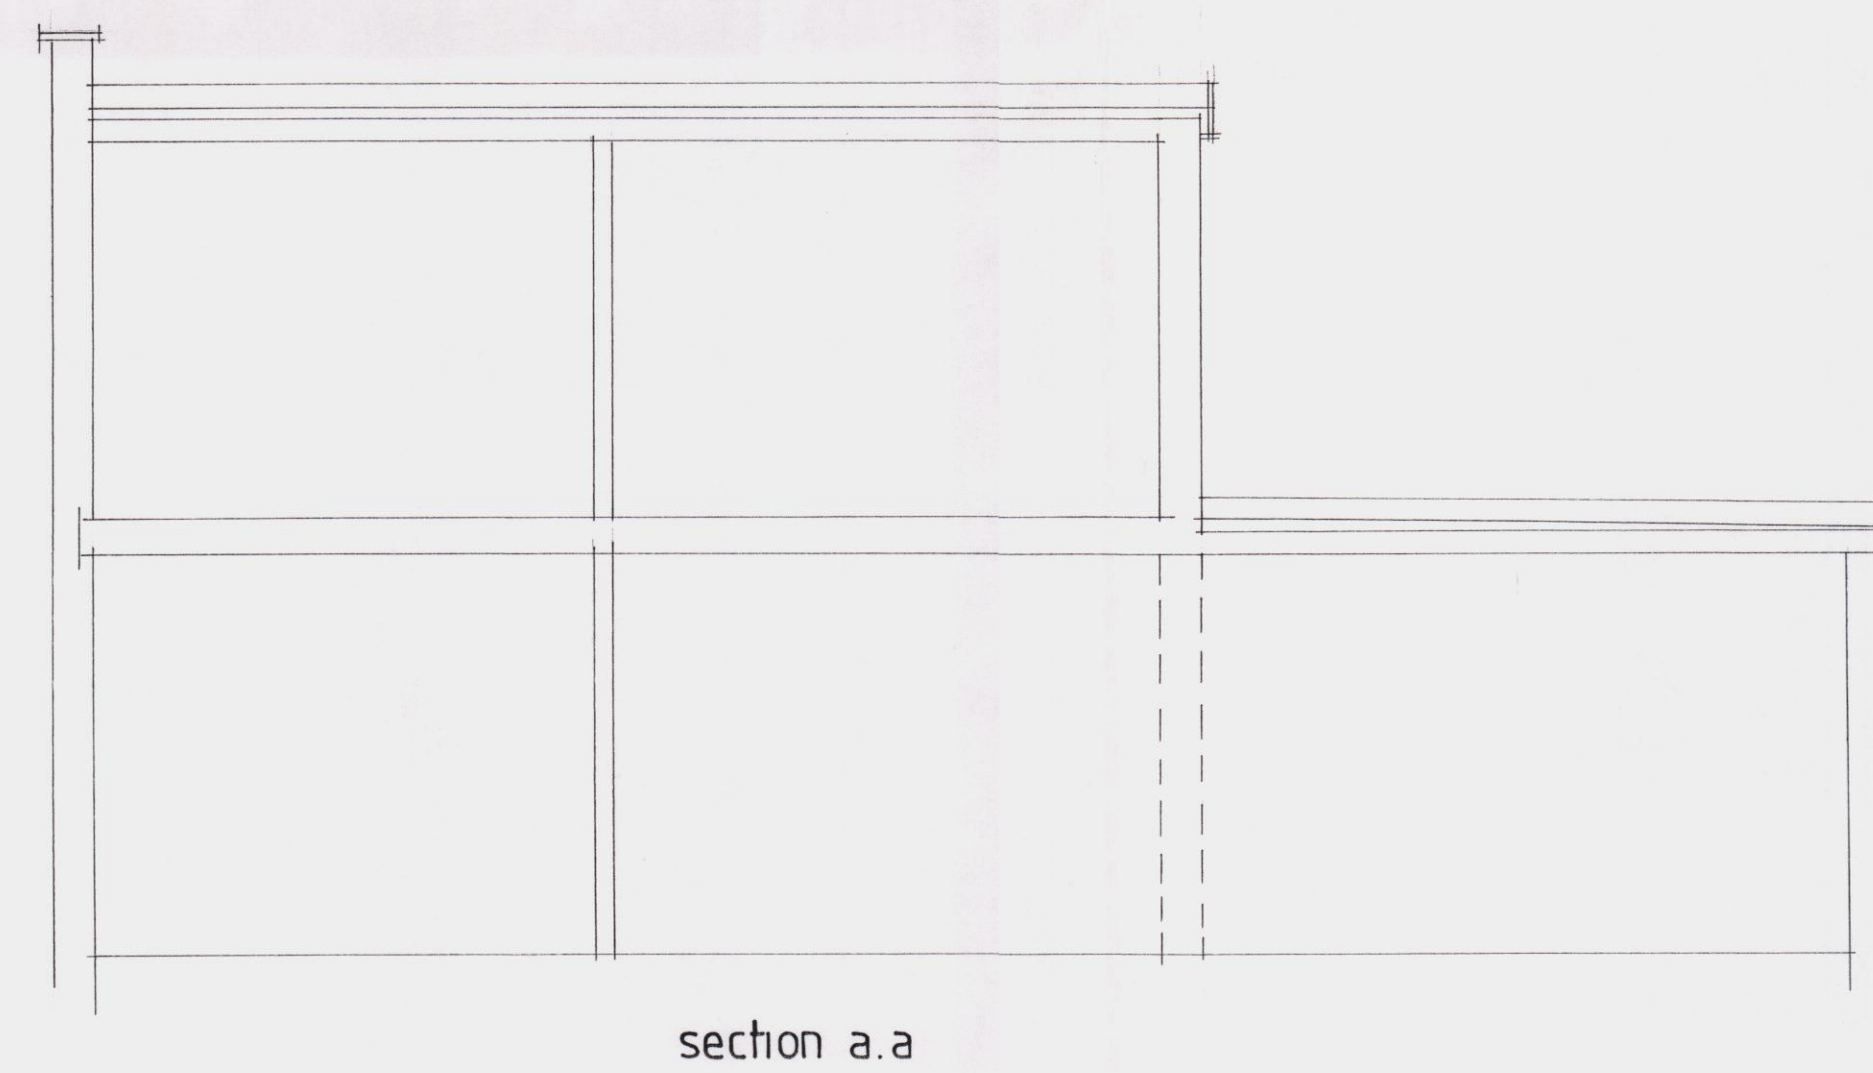
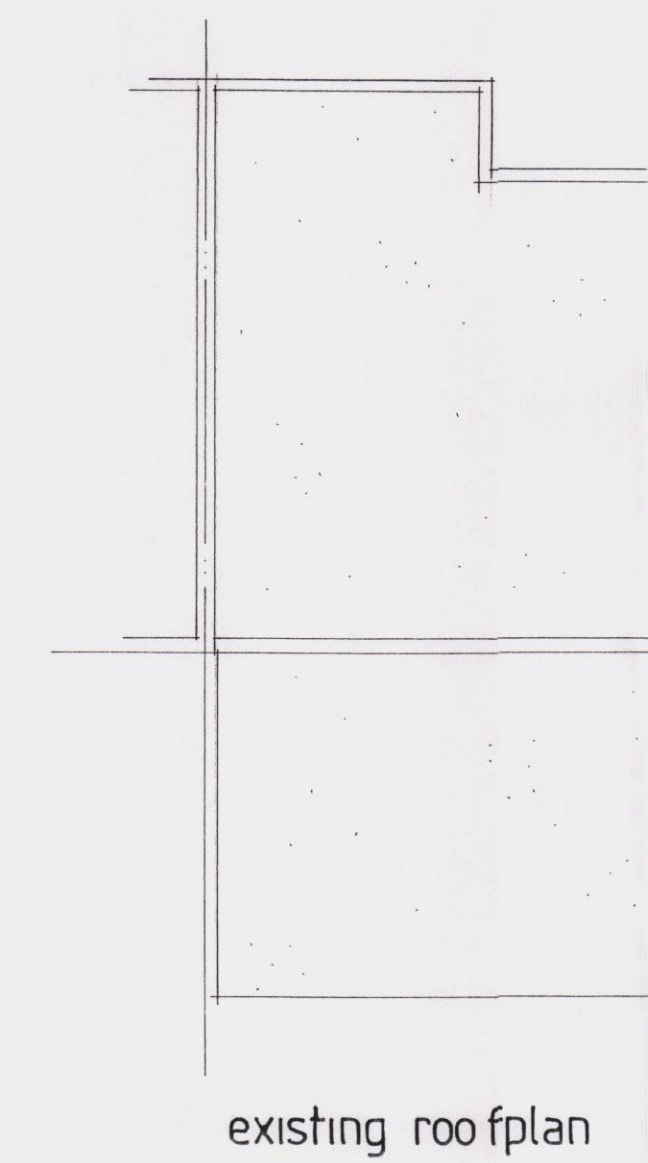
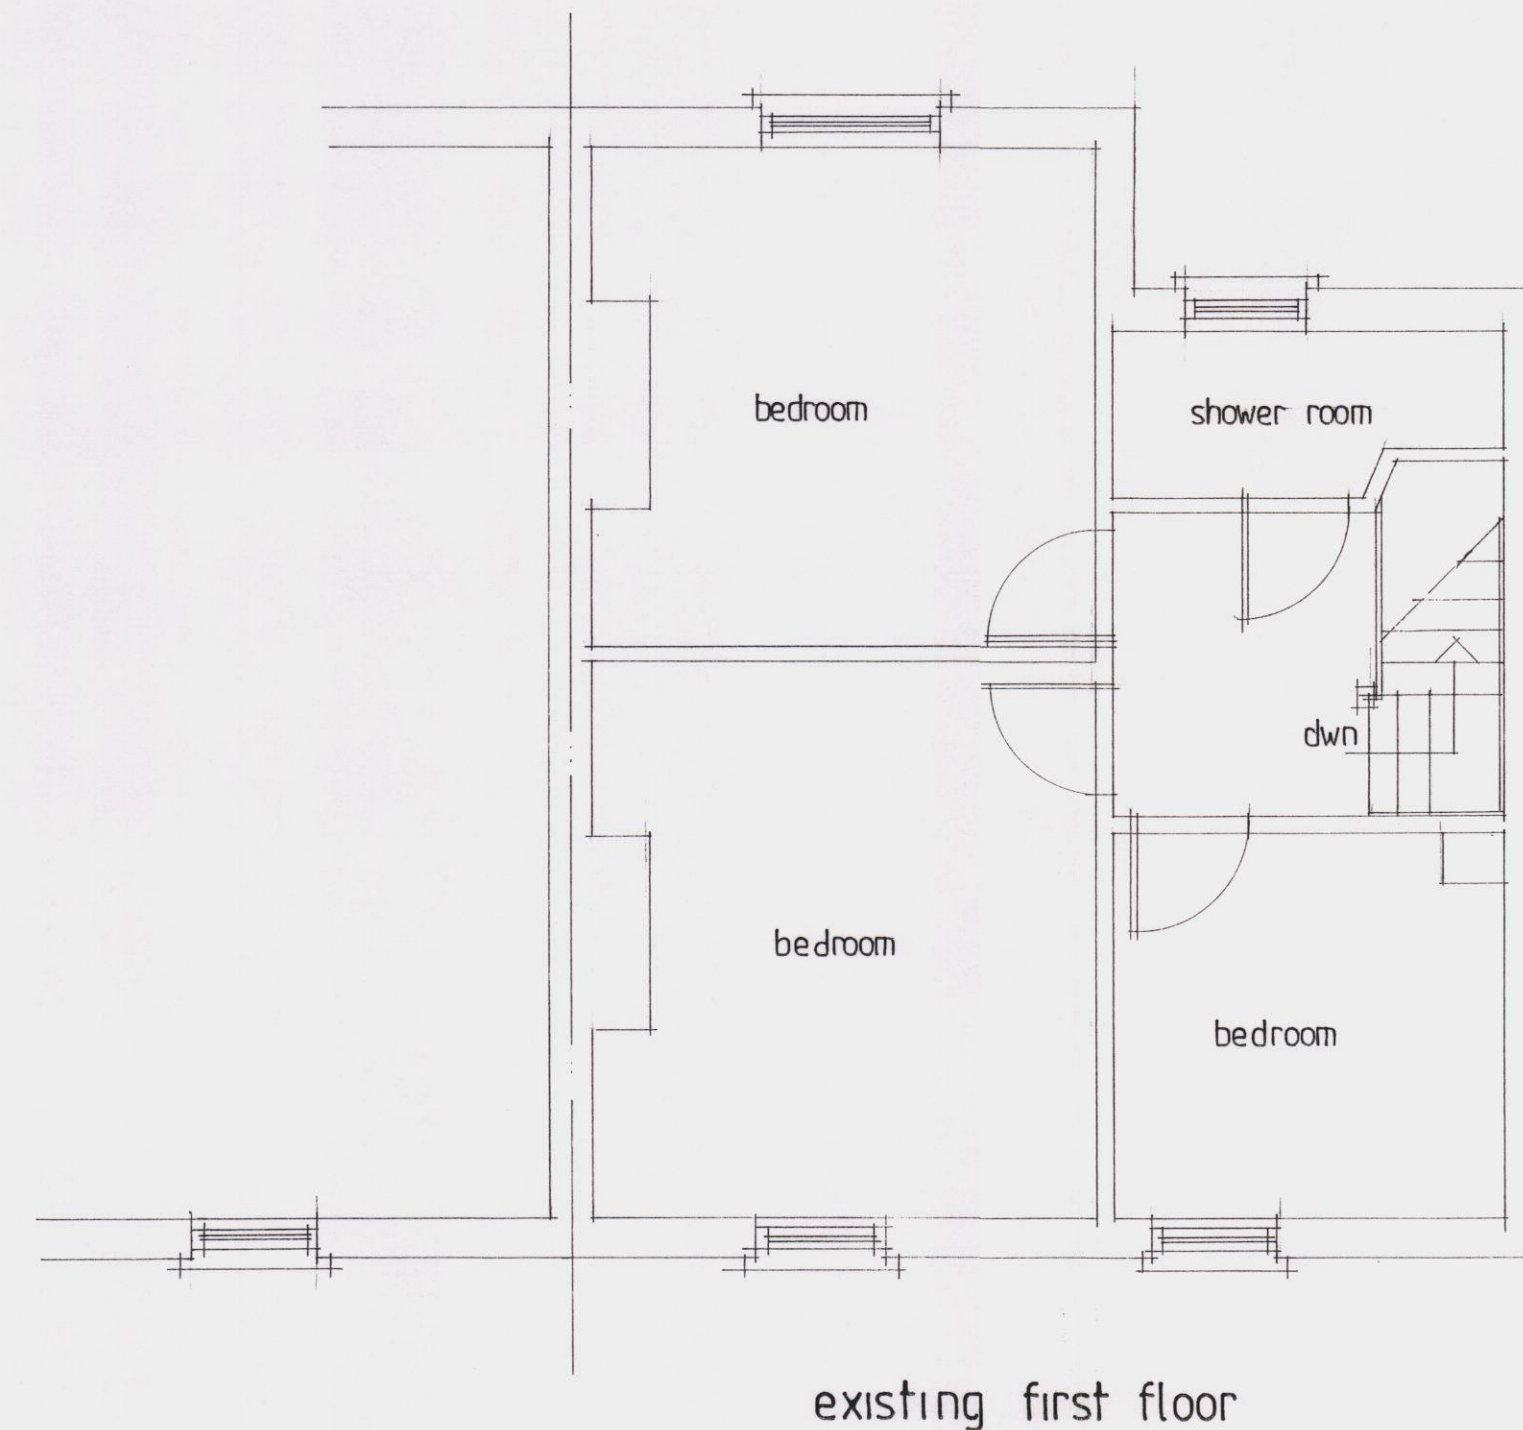
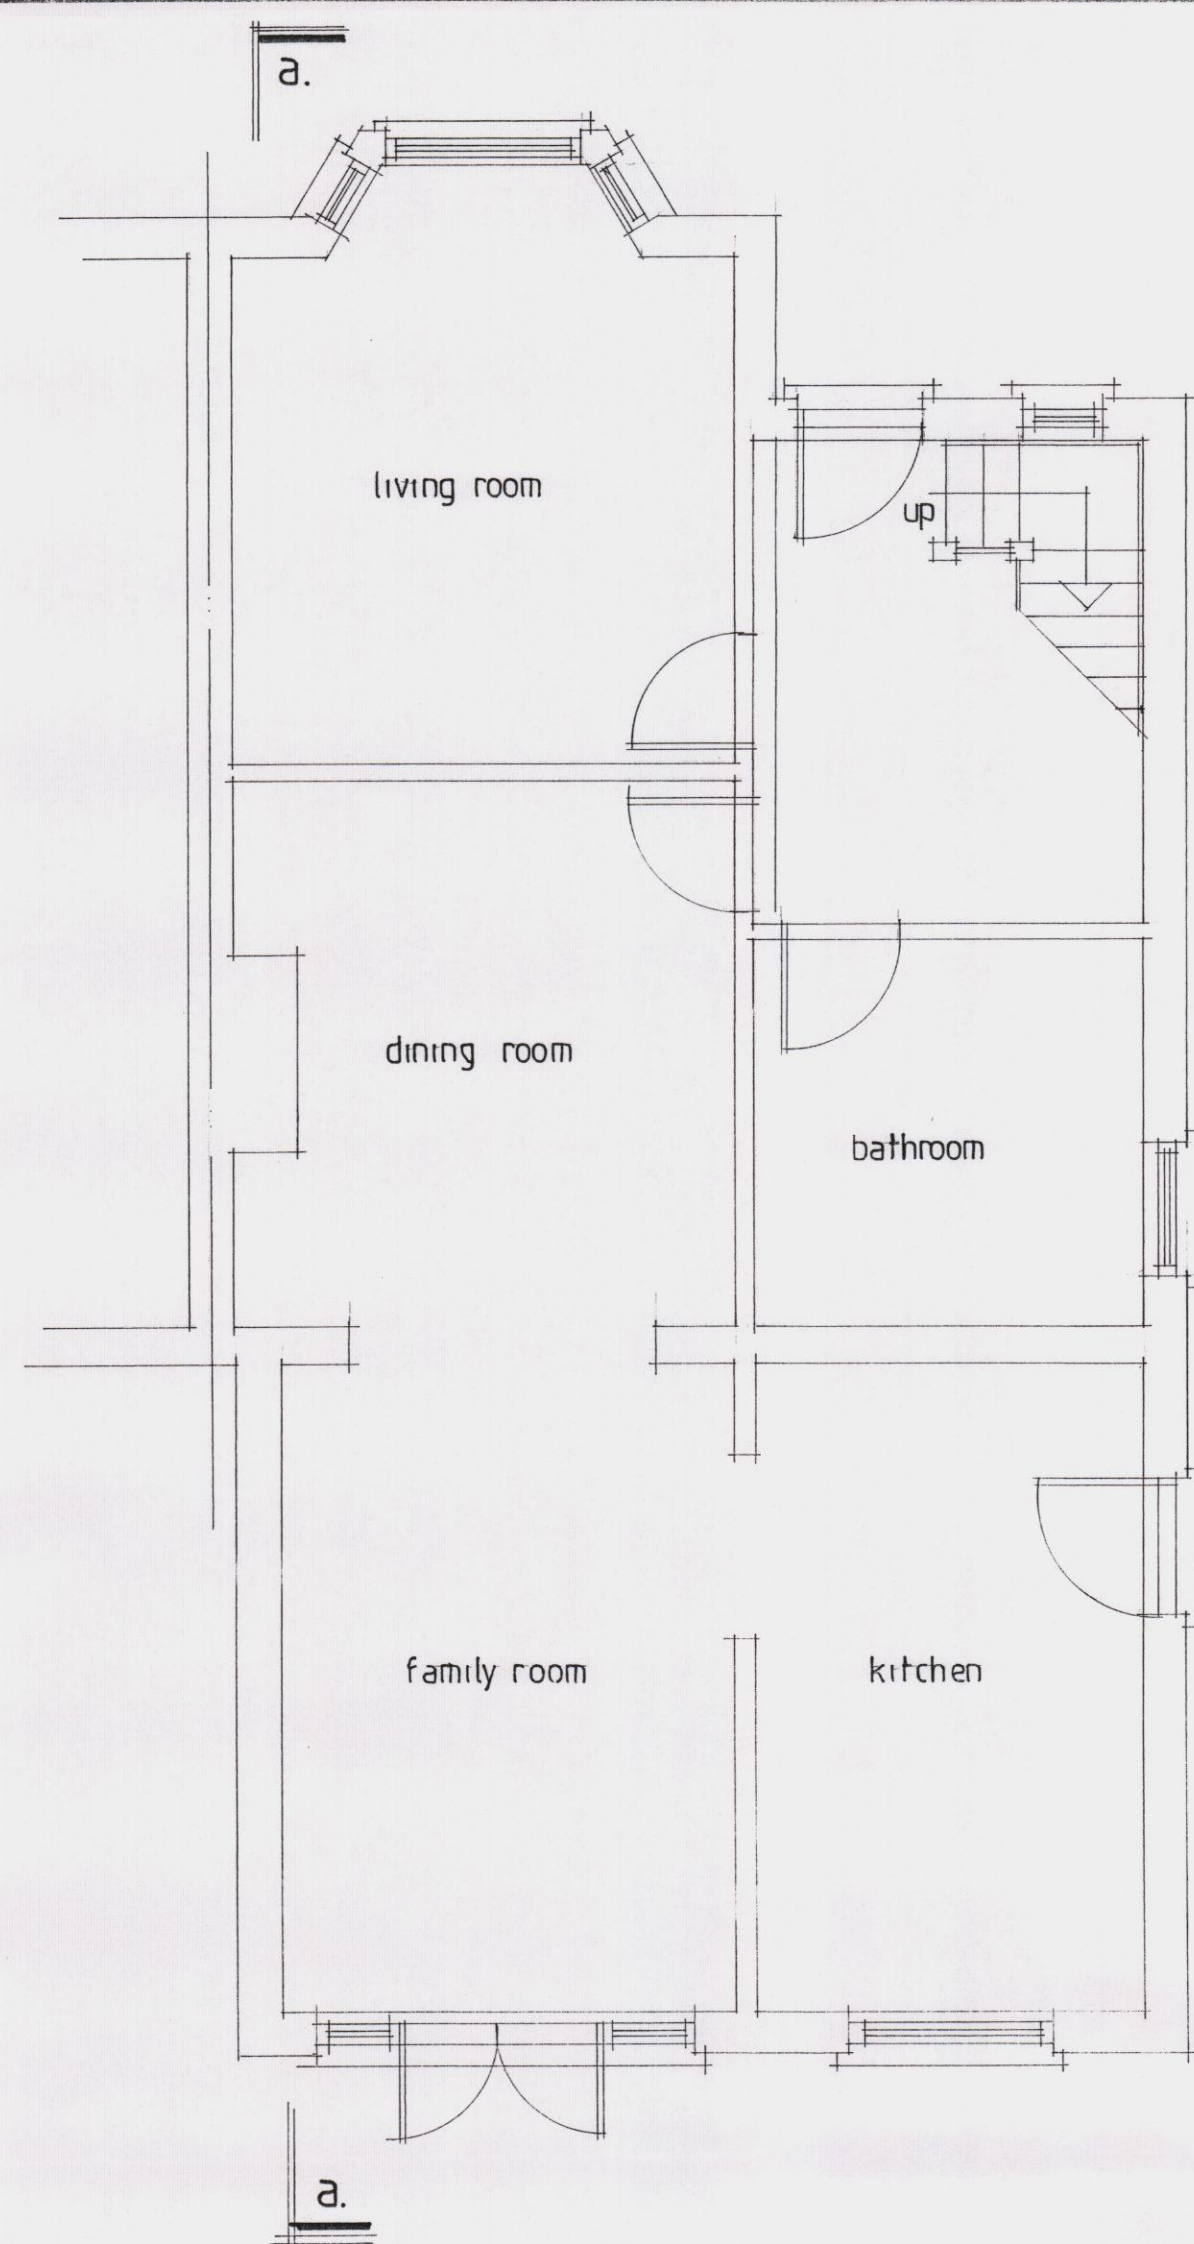


Note:
All dimensions must be checked on site
and not scaled from this drawing.

A	Date	Revision
© copyright		

THORNS-YOUNG
ARCHITECTURAL

THORNS-YOUNG LTD.
232 London Road, North End, Portsmouth, PO2 9JG
Tel: (023) 9267 2883 Fax: (023) 9266 3457

Client
Ms L Mullins

Job Title
30 Avondale
Waterlooville

HAVANT BOROUGH
COUNCIL

19 JUL 2012

RECEIVED

Drawing Title
existing plans

Scale
1:100 1:50

Date
MAY 2012

Drawn by
RP

Dwg. No.
5070-12-1

Rev.