



**CONSERVATORY ALTERATIONS TO FORM FLAT ROOFED REAR ADDITION.
7, DUDDLESTON HEATH DRIVE, COWPLAIN, HANTS.
FOR MR AND MRS J. BOYLE.**

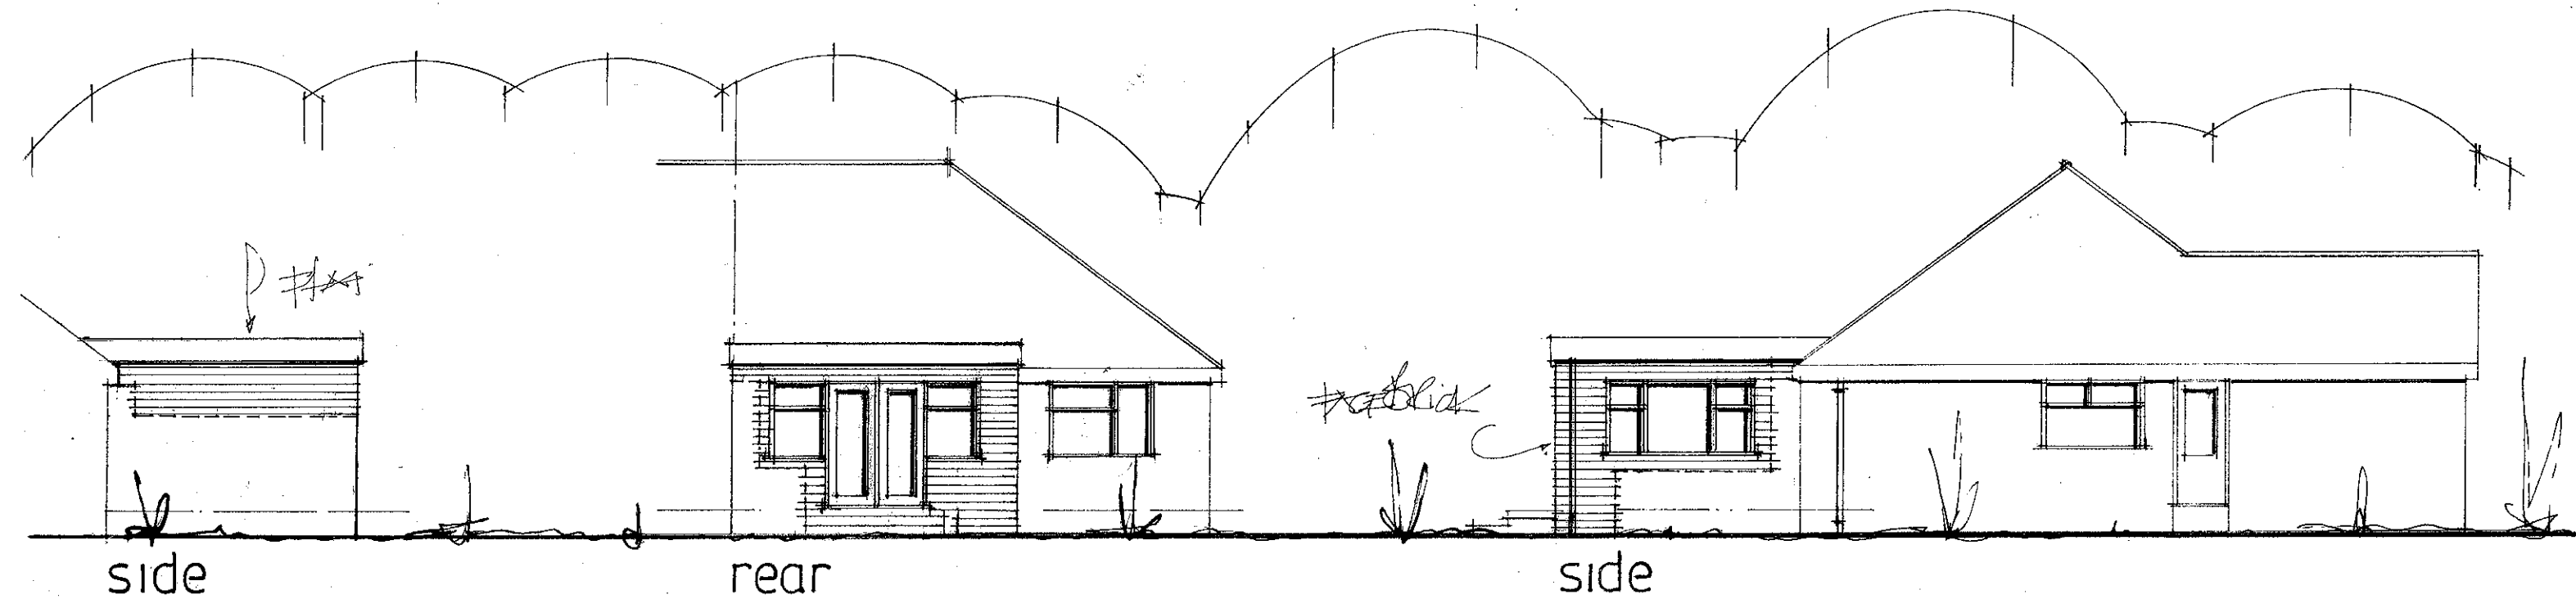

PROPOSED ELEVATIONS

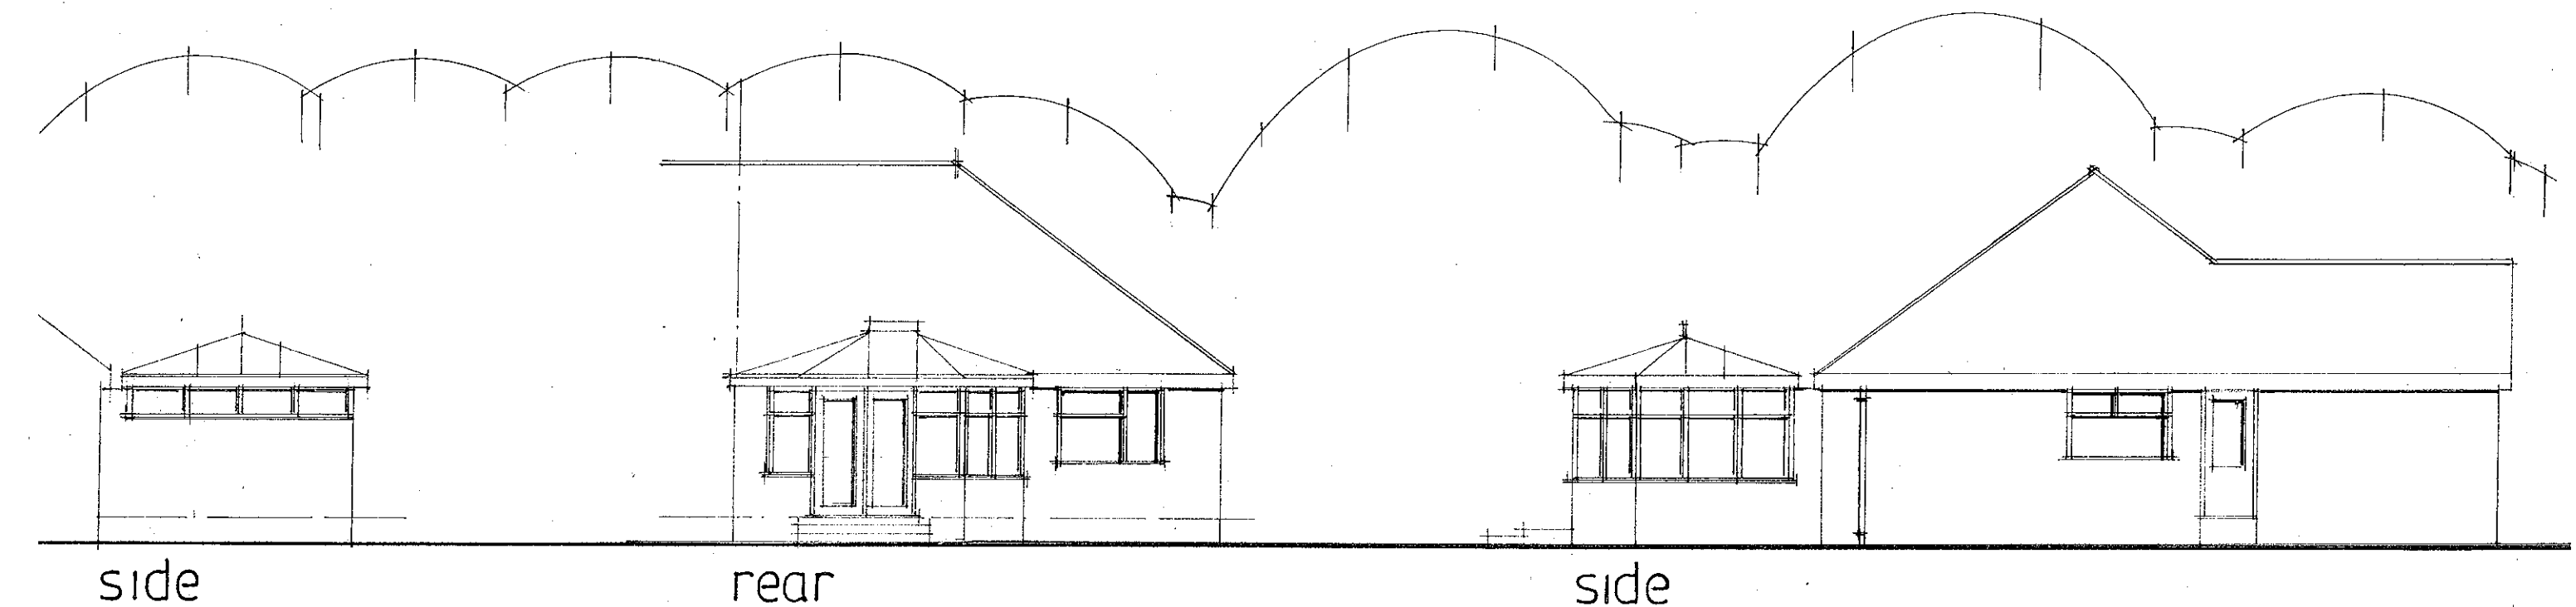

EXISTING ELEVATION

date june 2012
scale 1:100

PETER J. WALKER MRICS
CHARTERED SURVEYOR
182 SEAFRONT, HAYLING ISLAND, HANTS
PO11 9 AN

TEL: 02392 467571