



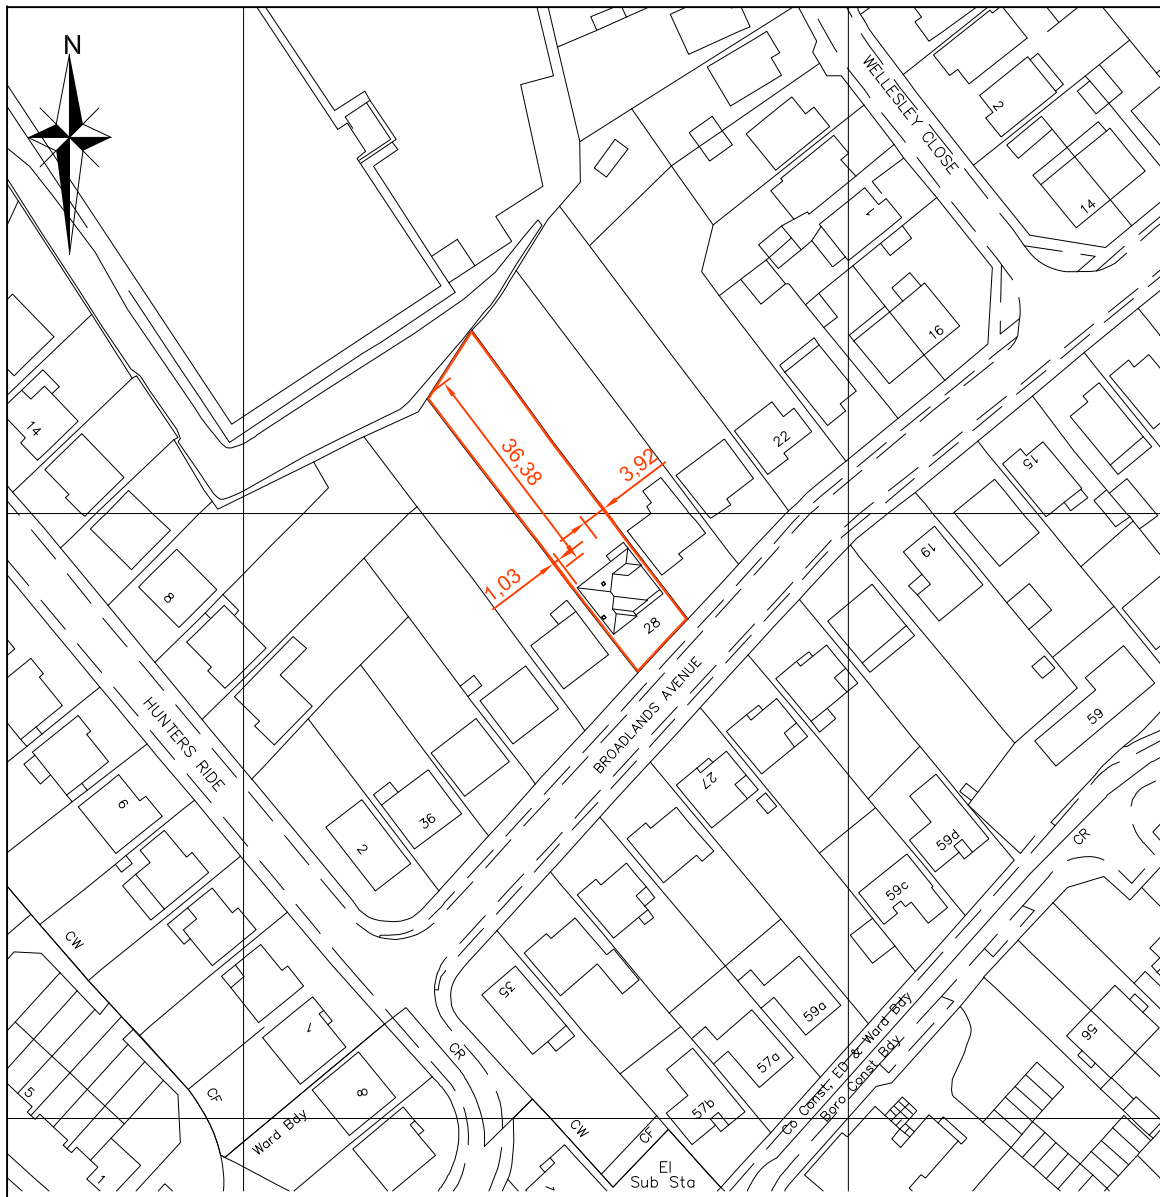

OS Serial No OI 454288

Mapping supplied by:
Latitude Mapping Limited
1st August 2012

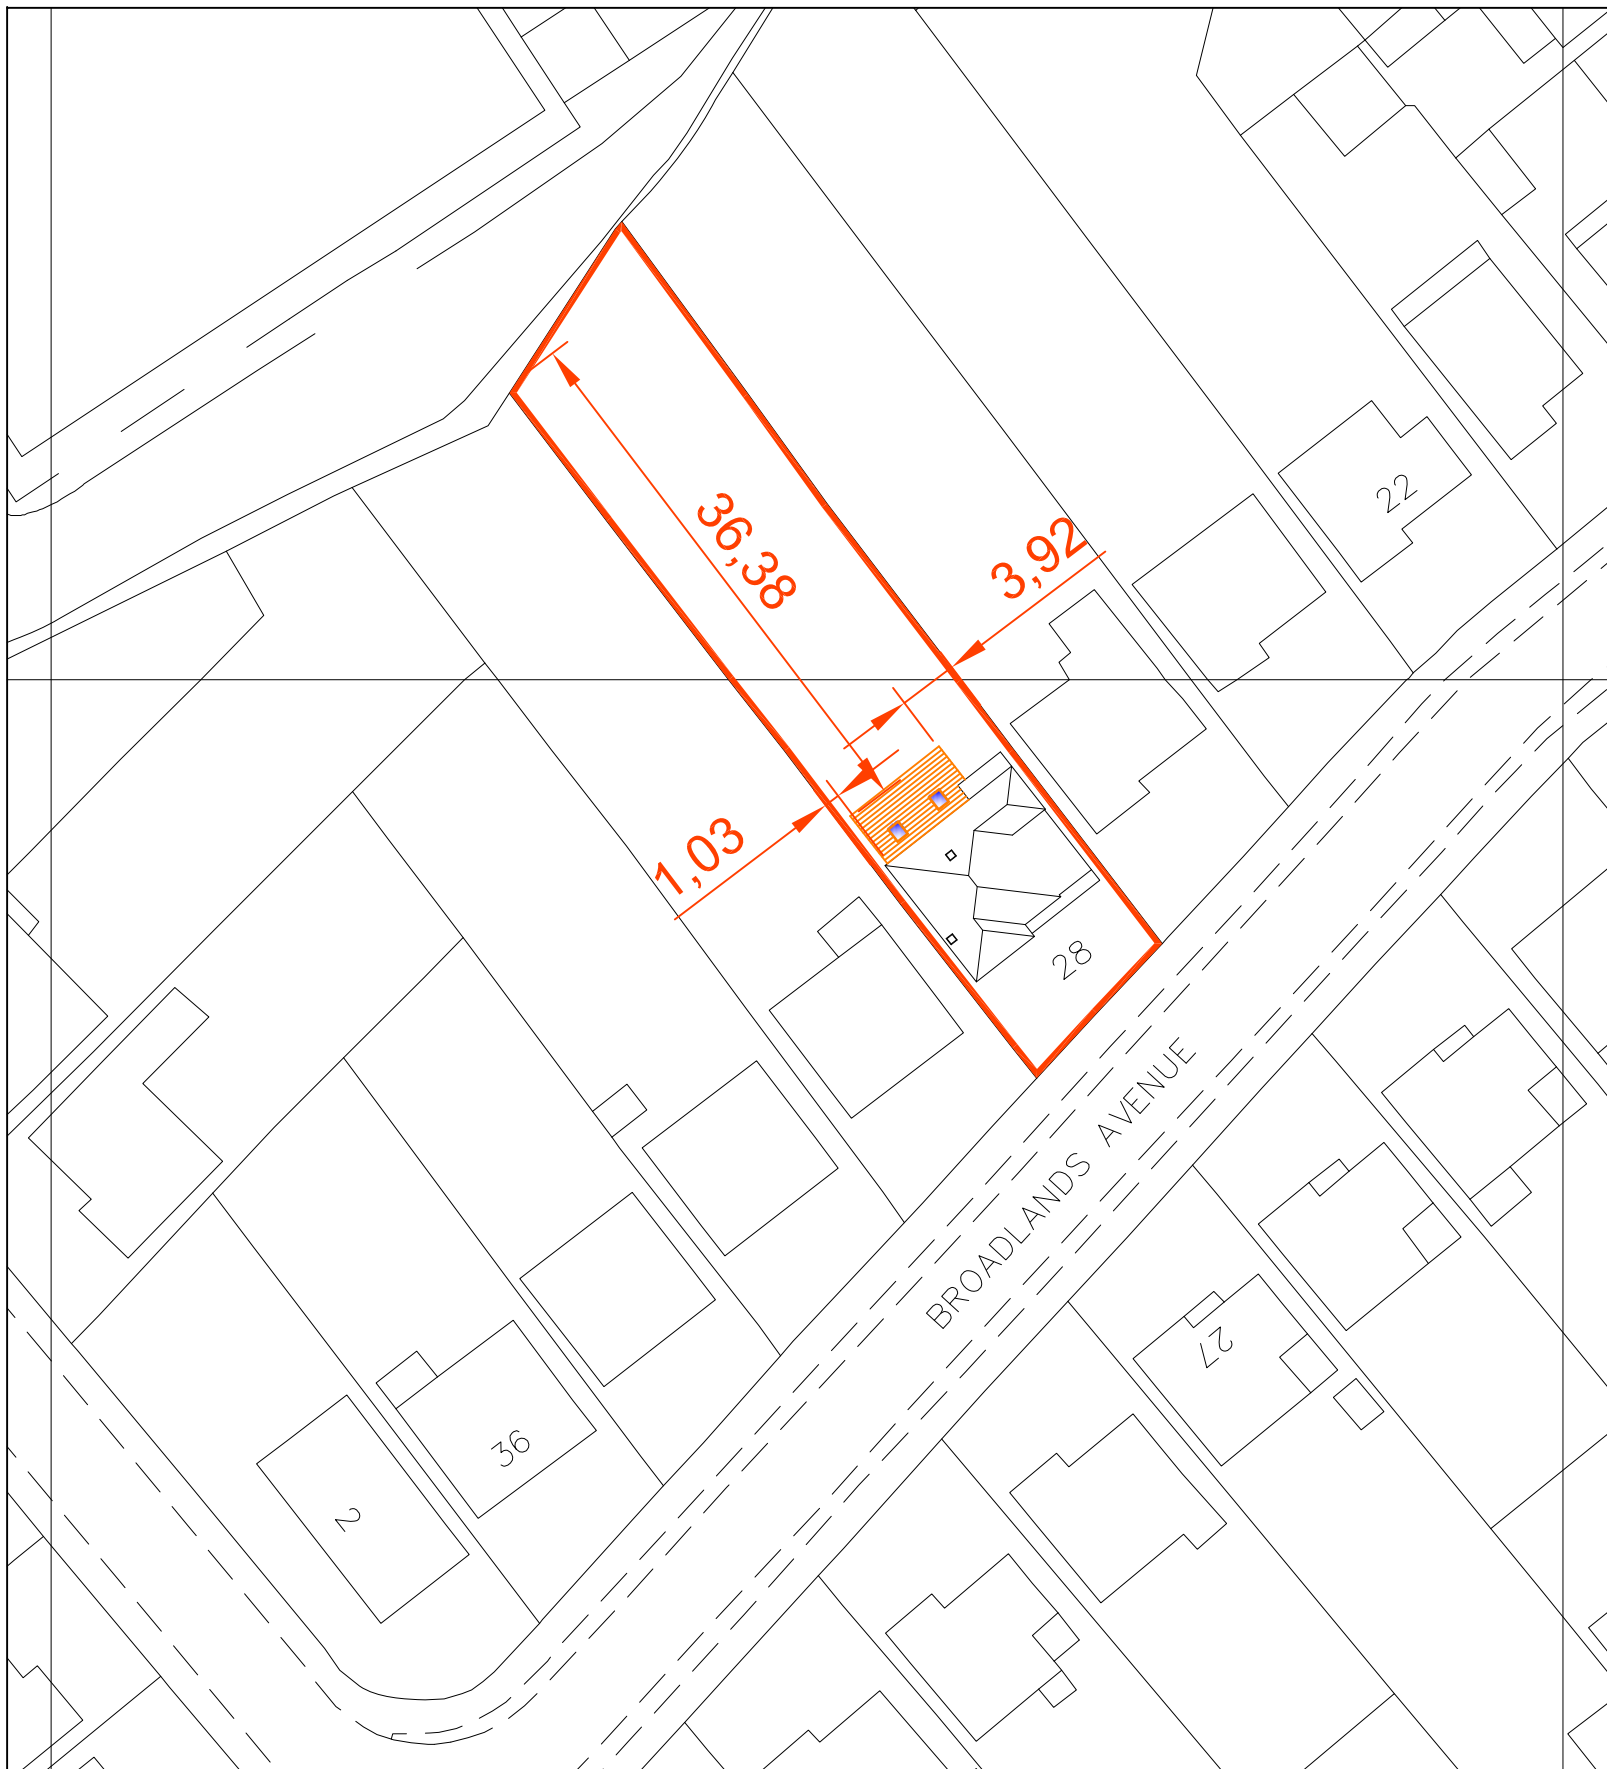

Architectural & Civil Engineering Design
143 Station Road, Liss, Hants. GU33 7AJ
Tel 01730 894988 Fax 01730 891165
e-mail: enquiries@acedesigns-ltd.co.uk
www.ace-designs.co.uk

Job Title

**Proposed rear extension at
28 Broadlands Avenue, Waterlooville**

Drawing Title

Site and Block Plan

Client

Mr and Mrs D Stone

Scale
1/1250:1/500@A3

Drawn
ED

Job No
120702

Date
July 12

Checked
GG

Drawing No
120702 / 01

Designed
GG

Approved

Rev