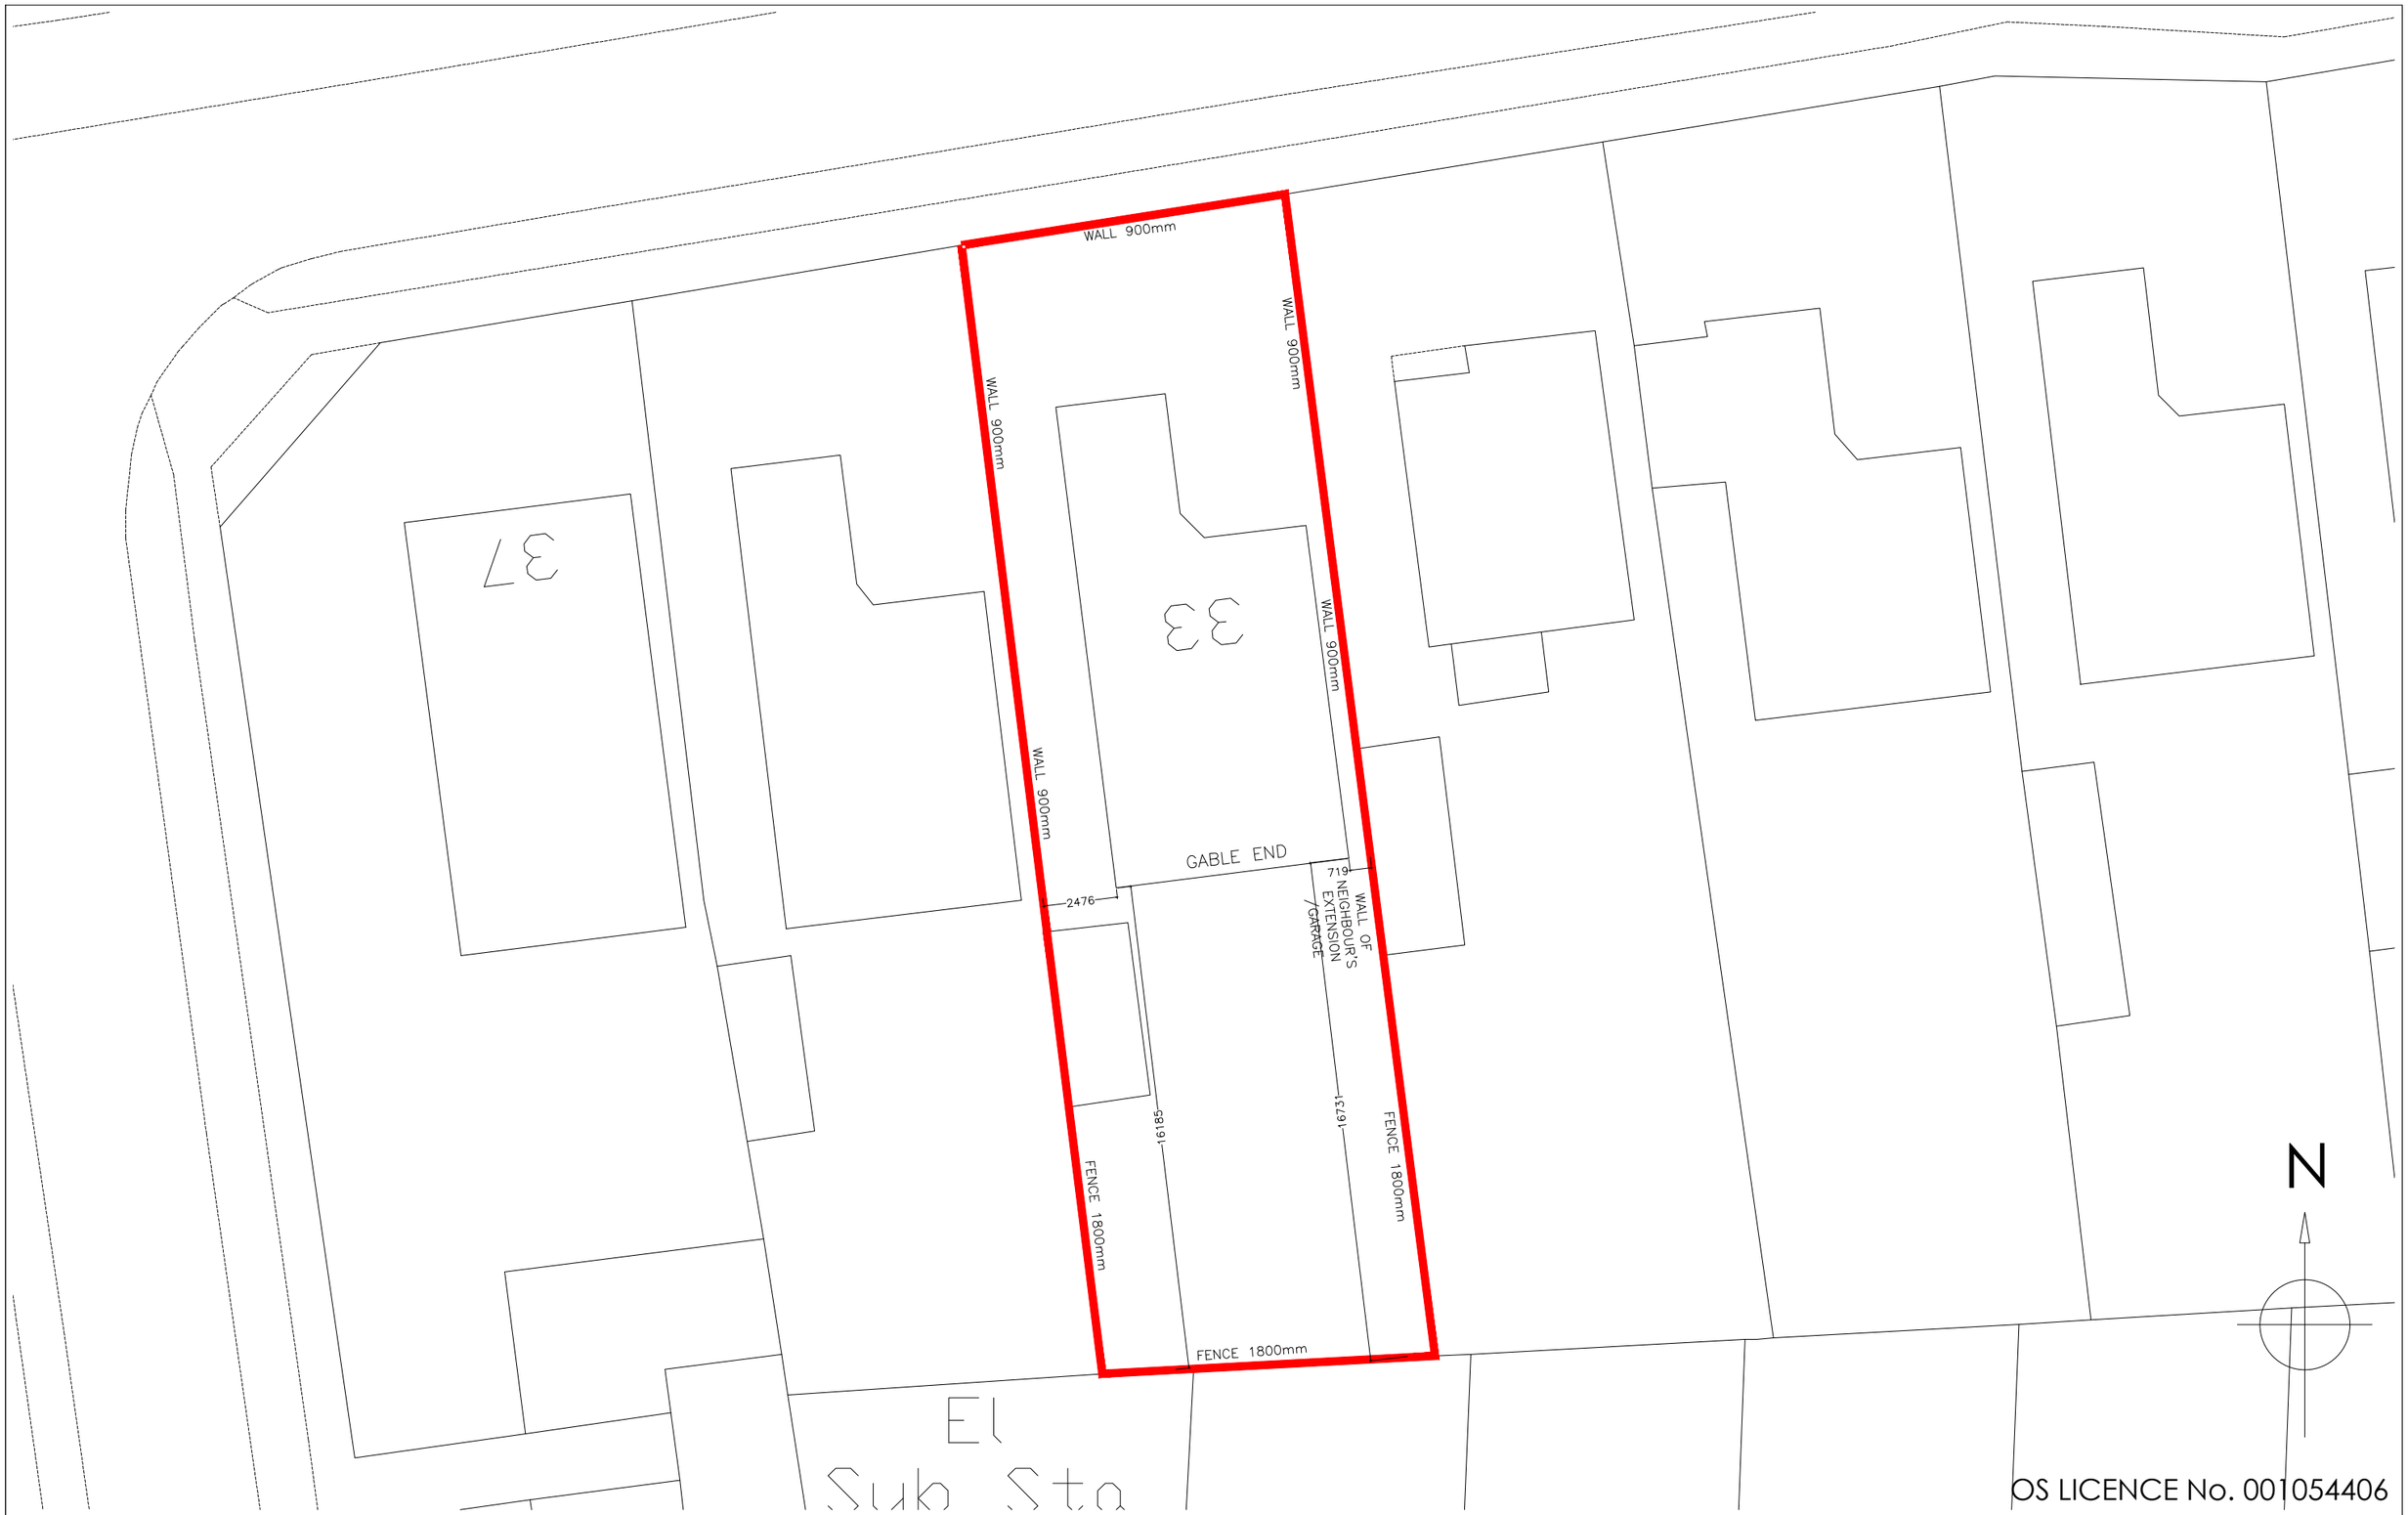


OS LICENCE No. 001054406

Copyright is reserved by GBS Designs and is issued on the condition that it is not copied or disclosed by or to any unauthorised persons without prior consent in writing from GBS Designs.

All dimensions to be checked on site

REV	DESCRIPTION	DRAWN	DATE
-	Initial design	GBS	26.07.12

Drawing Ref: COOP 06
Rev.: -
Scale at A1: N/A
Scale at A3: 1:200
Date: 26 July 2012
Drawn by: GBS

Drawing Title
Client: Mrs L Cooper

Project:
Loft conversion needing roof raised from hipped to gable end to
33 Morelands Road, Purbrook
Waterlooville, Hampshire, PO7 5PT

gbs designs
ARCHITECTURE & DESIGN
6 Shillinglee Waterlooville
Hampshire PO7 5RW
Telephone
023 9225 8315
www.gbsimages.co.uk