


PETER J. WALKER MRICS  
CHARTERED SURVEYOR  
182 SEAFRONT, HAYLING ISLAND, HANTS  
PO11 9 AN

TEL: 02392 467571

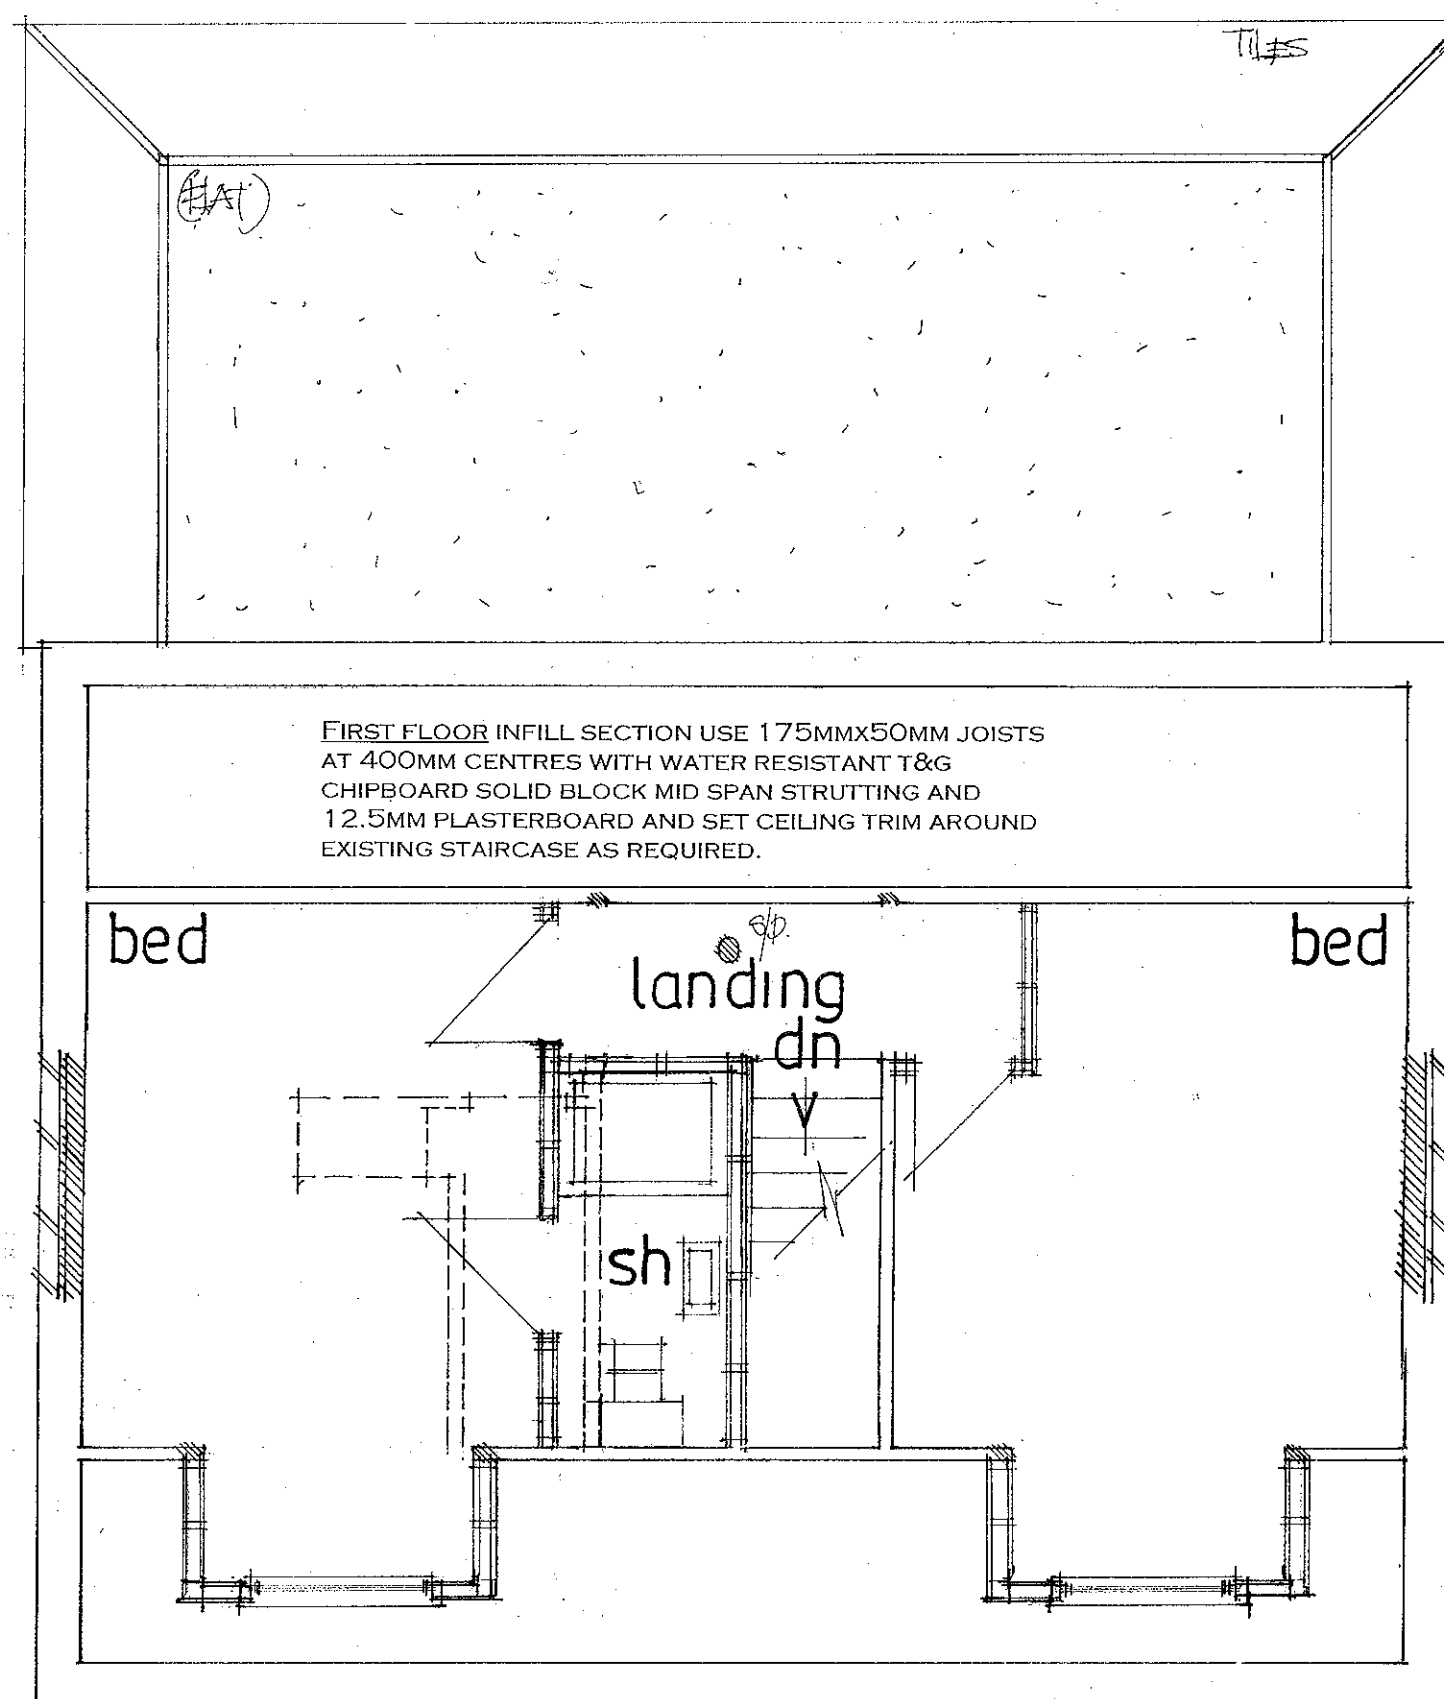

TAKE DOWN EXISTING WALLS AND STACK SHOWN  
DOTTED CHECK CAREFULLY PRIOR TO LA APPROVAL  
THAT THEY ARE NON LOAD BEARING.

NOTE WHERE EXISTING FIRST FLOOR IS EXTENDED INTO  
NEW DORMER AREAS DOUBLE UP EXISTING FLOOR  
JOISTS IN THIS AREA SEE ENGINEERS CALCULATIONS.

FIRST

**PROPOSED ALTERATIONS AND ADDITIONS.  
15, FISHERY LANE, HAYLING ISLAND, HANTS.  
FOR MR S. DAVIES.**

date may 2011  
scale 1:50 appx  
(MAY 2012 PLAN AMENDED)