


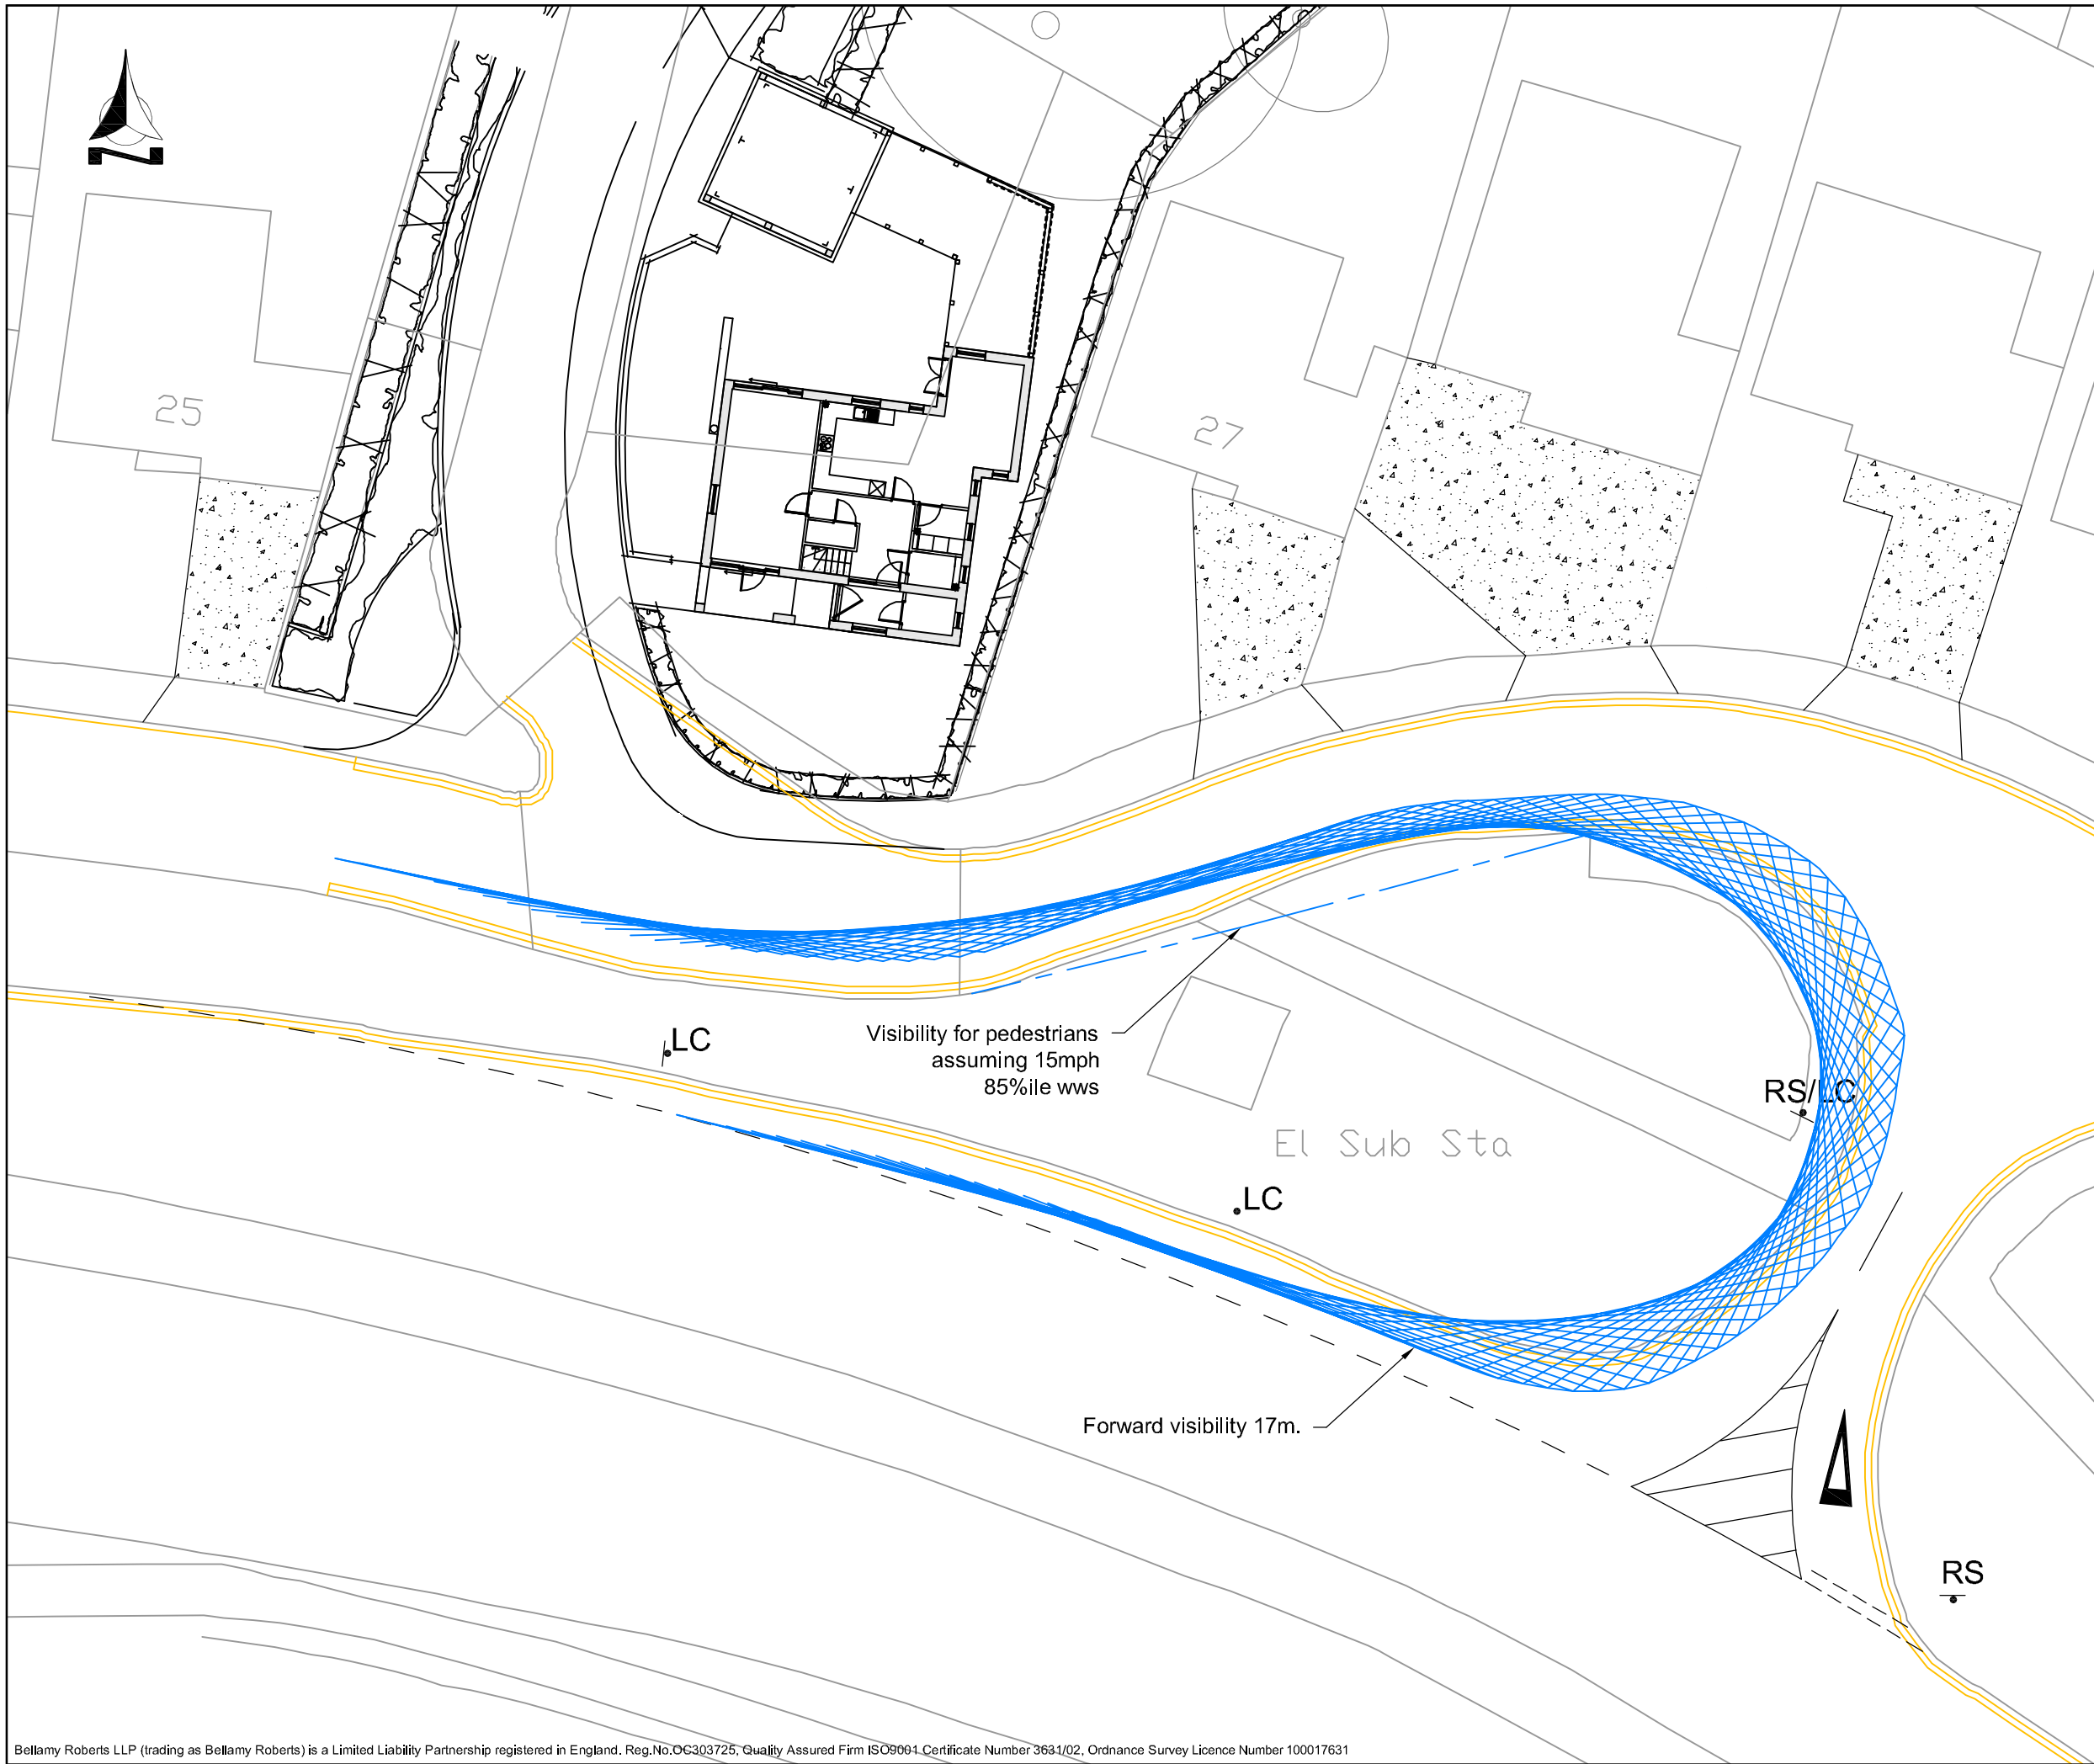

Notes



Clover House
Western Lane
Odiham
Hampshire, RG29 1TU

Tel: 01256 703355
Fax: 01256 704934
Email: info@bellamyroberts.co.uk

CLIENT

Linden Homes

PROJECT

St. Michaels Convent, Waterloooville

TITLE

Hulbert Road - visibility

DRAWN BY

GPW

DESIGNED BY

ITR

CHECKED BY

ITR

DATE

20/09/12

DRAWING No.

4140 / 007

REV No.

SCALE

1:250 @ A3

Bellamy Roberts LLP (trading as Bellamy Roberts) is a Limited Liability Partnership registered in England. Reg.No.OC303725. Quality Assured Firm ISO9001 Certificate Number 3631/02. Ordnance Survey Licence Number 100017631