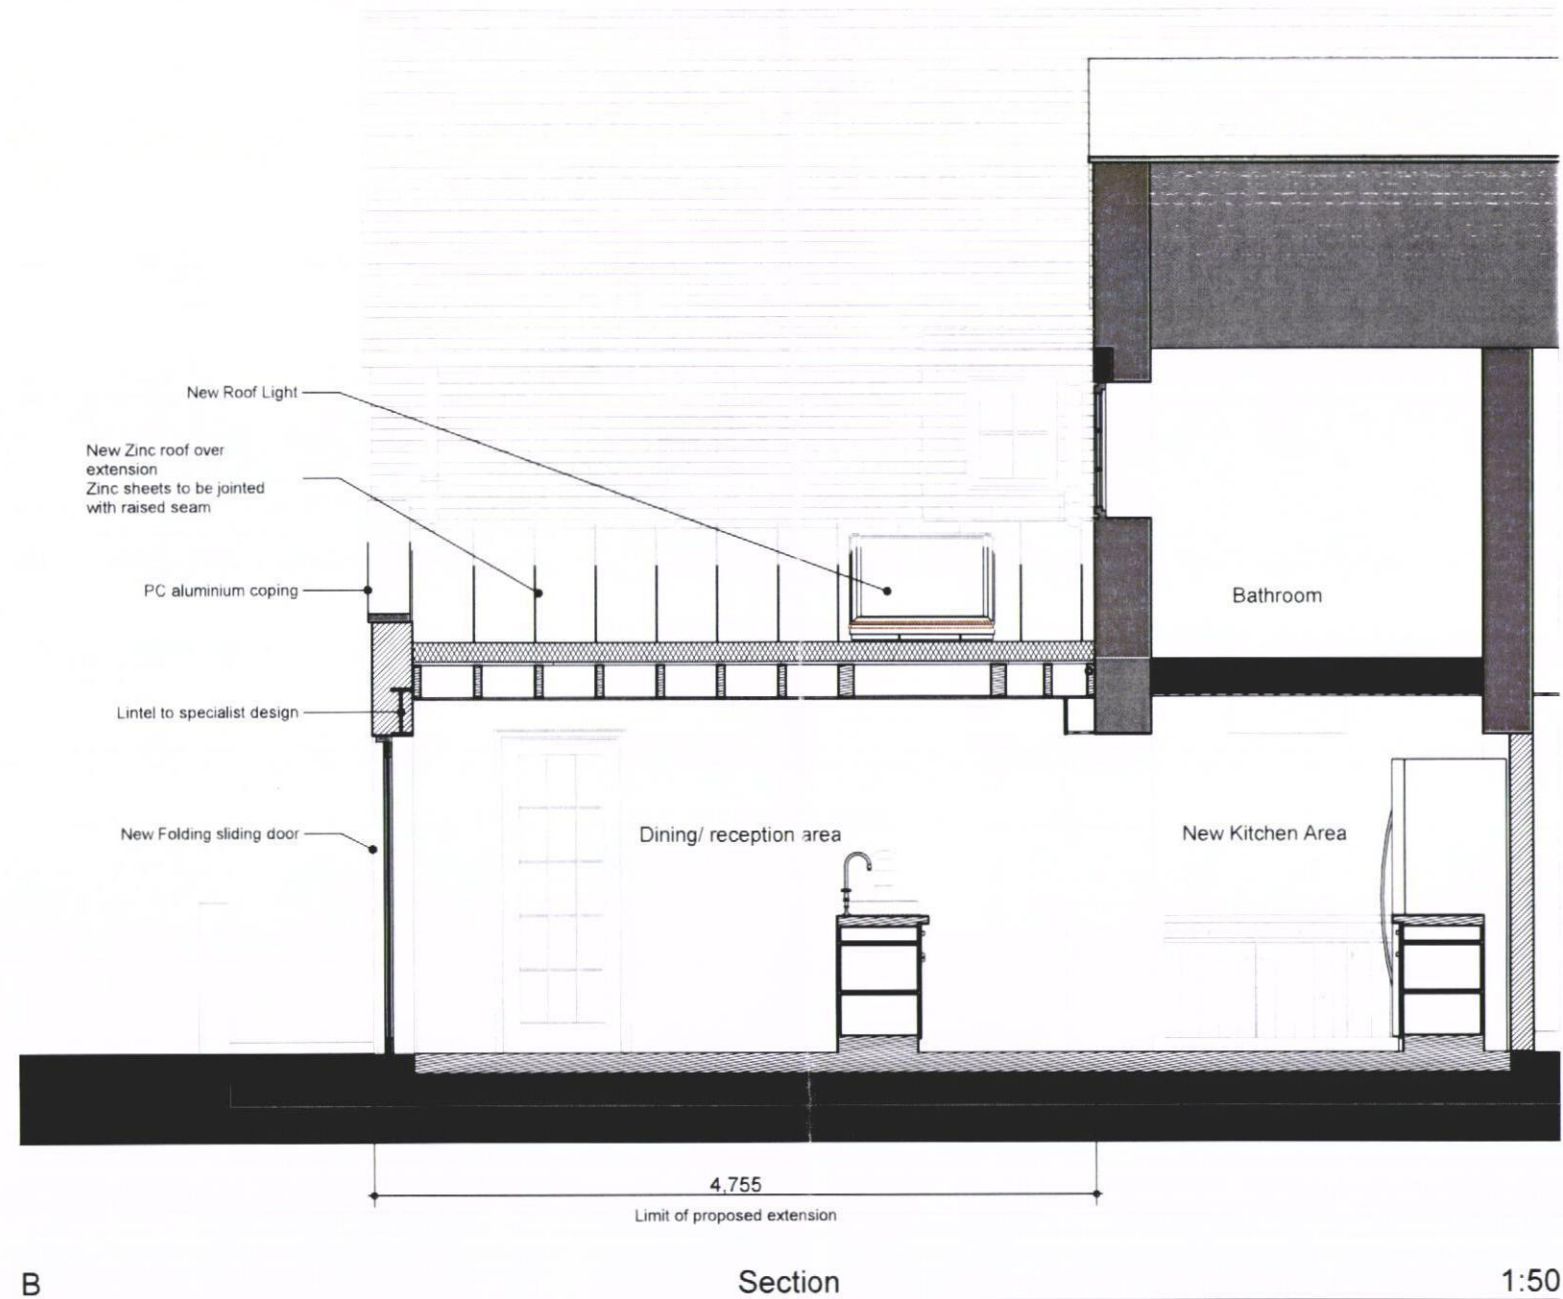


revisions & notes: A | 24.05.12 | SAB | Issued for Planning

project: Mr & Mrs Short  
Rear Extension  
14 South Street  
Havant, Hampshire  
drawing name: Section B-B  
status: PLANNING  
date: January 2012  
scale: 1:50 @A3  
drawn: SAB

**pwparchitects**  
61 South Street, Havant, Hampshire, PO9 1BZ  
t: 023 9248 2484 f: 023 9248 1152  
e: design@pwp-architects.com w: www.pwp-architects.com  
Project No: **4902** drawing No: **1401** rev: **A**

Note: All dimensions to be checked on site by the contractor before fabrication and erection. Figured dimensions to be taken in preference to scaled dimensions. This drawing is the copyright of the architects and must not be reproduced or used without their express consent, except for the purposes of a planning application. Electronic issue of this drawing to be confirmed by paper hard copy only.