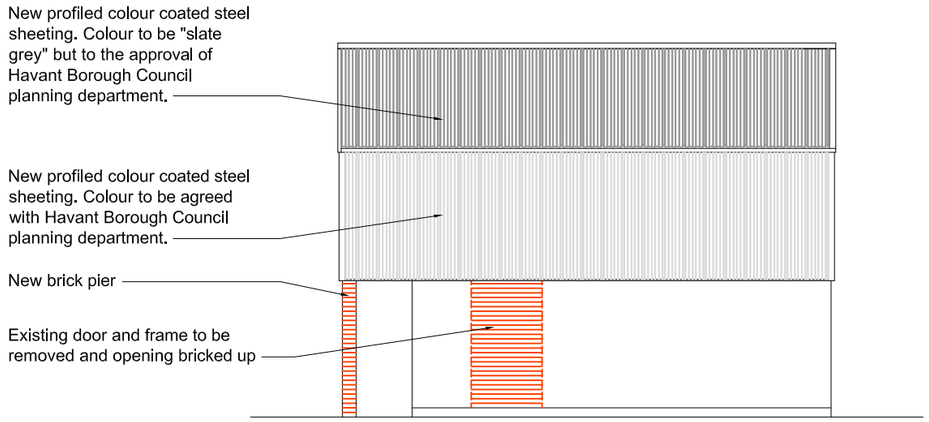

Side Elevation

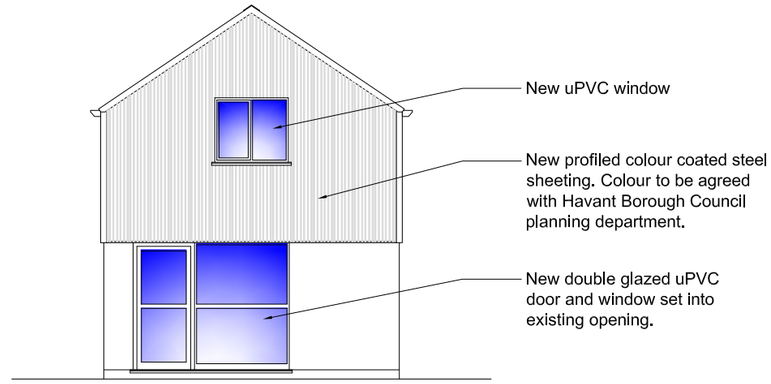

Front Elevation

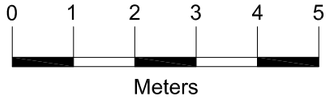

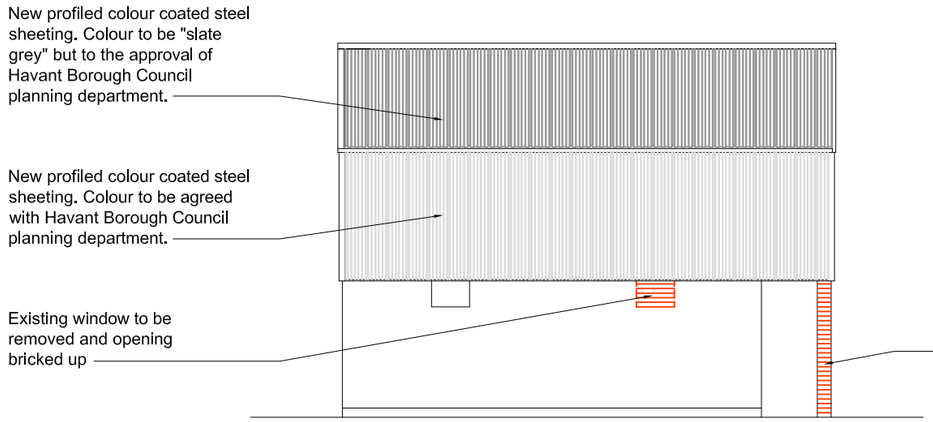

Side Elevation

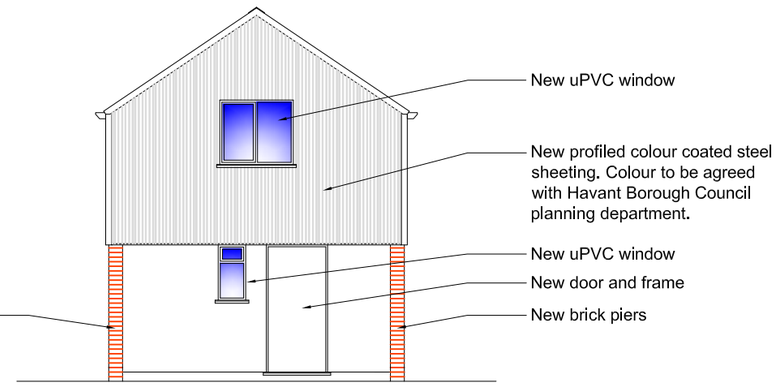

Rear Elevation

ACE DESIGNS
Architectural & Civil Engineering Design
143 Station Road, Liss, Hants. GU33 7AJ
Tel 01730 894988 Fax 01730 891165
e-mail:enquiries@acedesigns-ltd.co.uk
www.ace-designs.co.uk

Job Title: Proposed conversion and extension of existing garage to form home office and store	Client: Mr G Robinson, 2 New Road, Havant	Scale: 1:100 @ A3	Date: Nov 2011
Drawing Title: Elevations as proposed		Drawn: ED	Checked: GG
		Designed: GG	Approved:
		Job No: 111102	Drawing No: 111102 / 05
			Rev: