



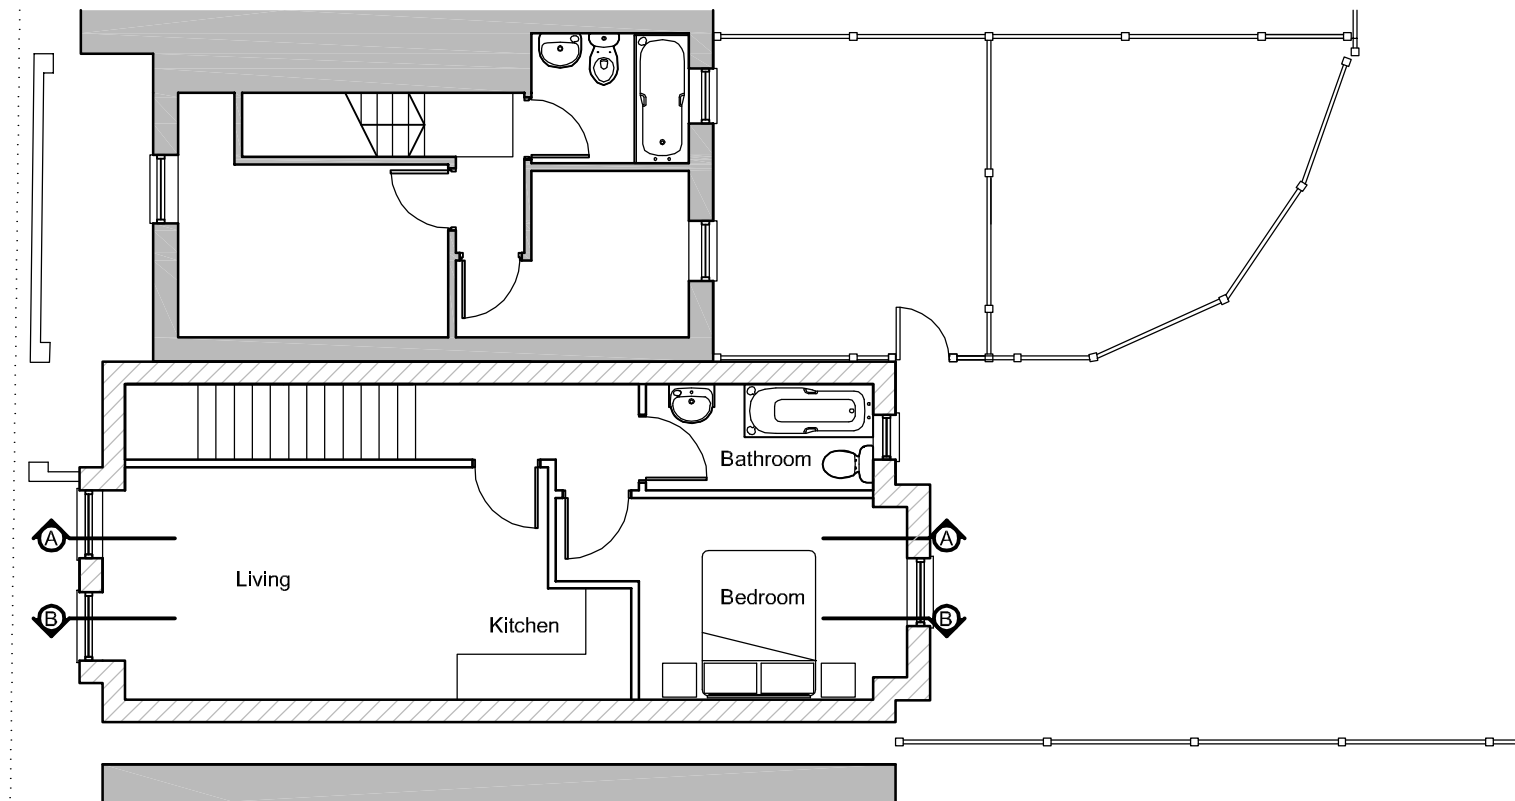


Proposed First Floor Layout

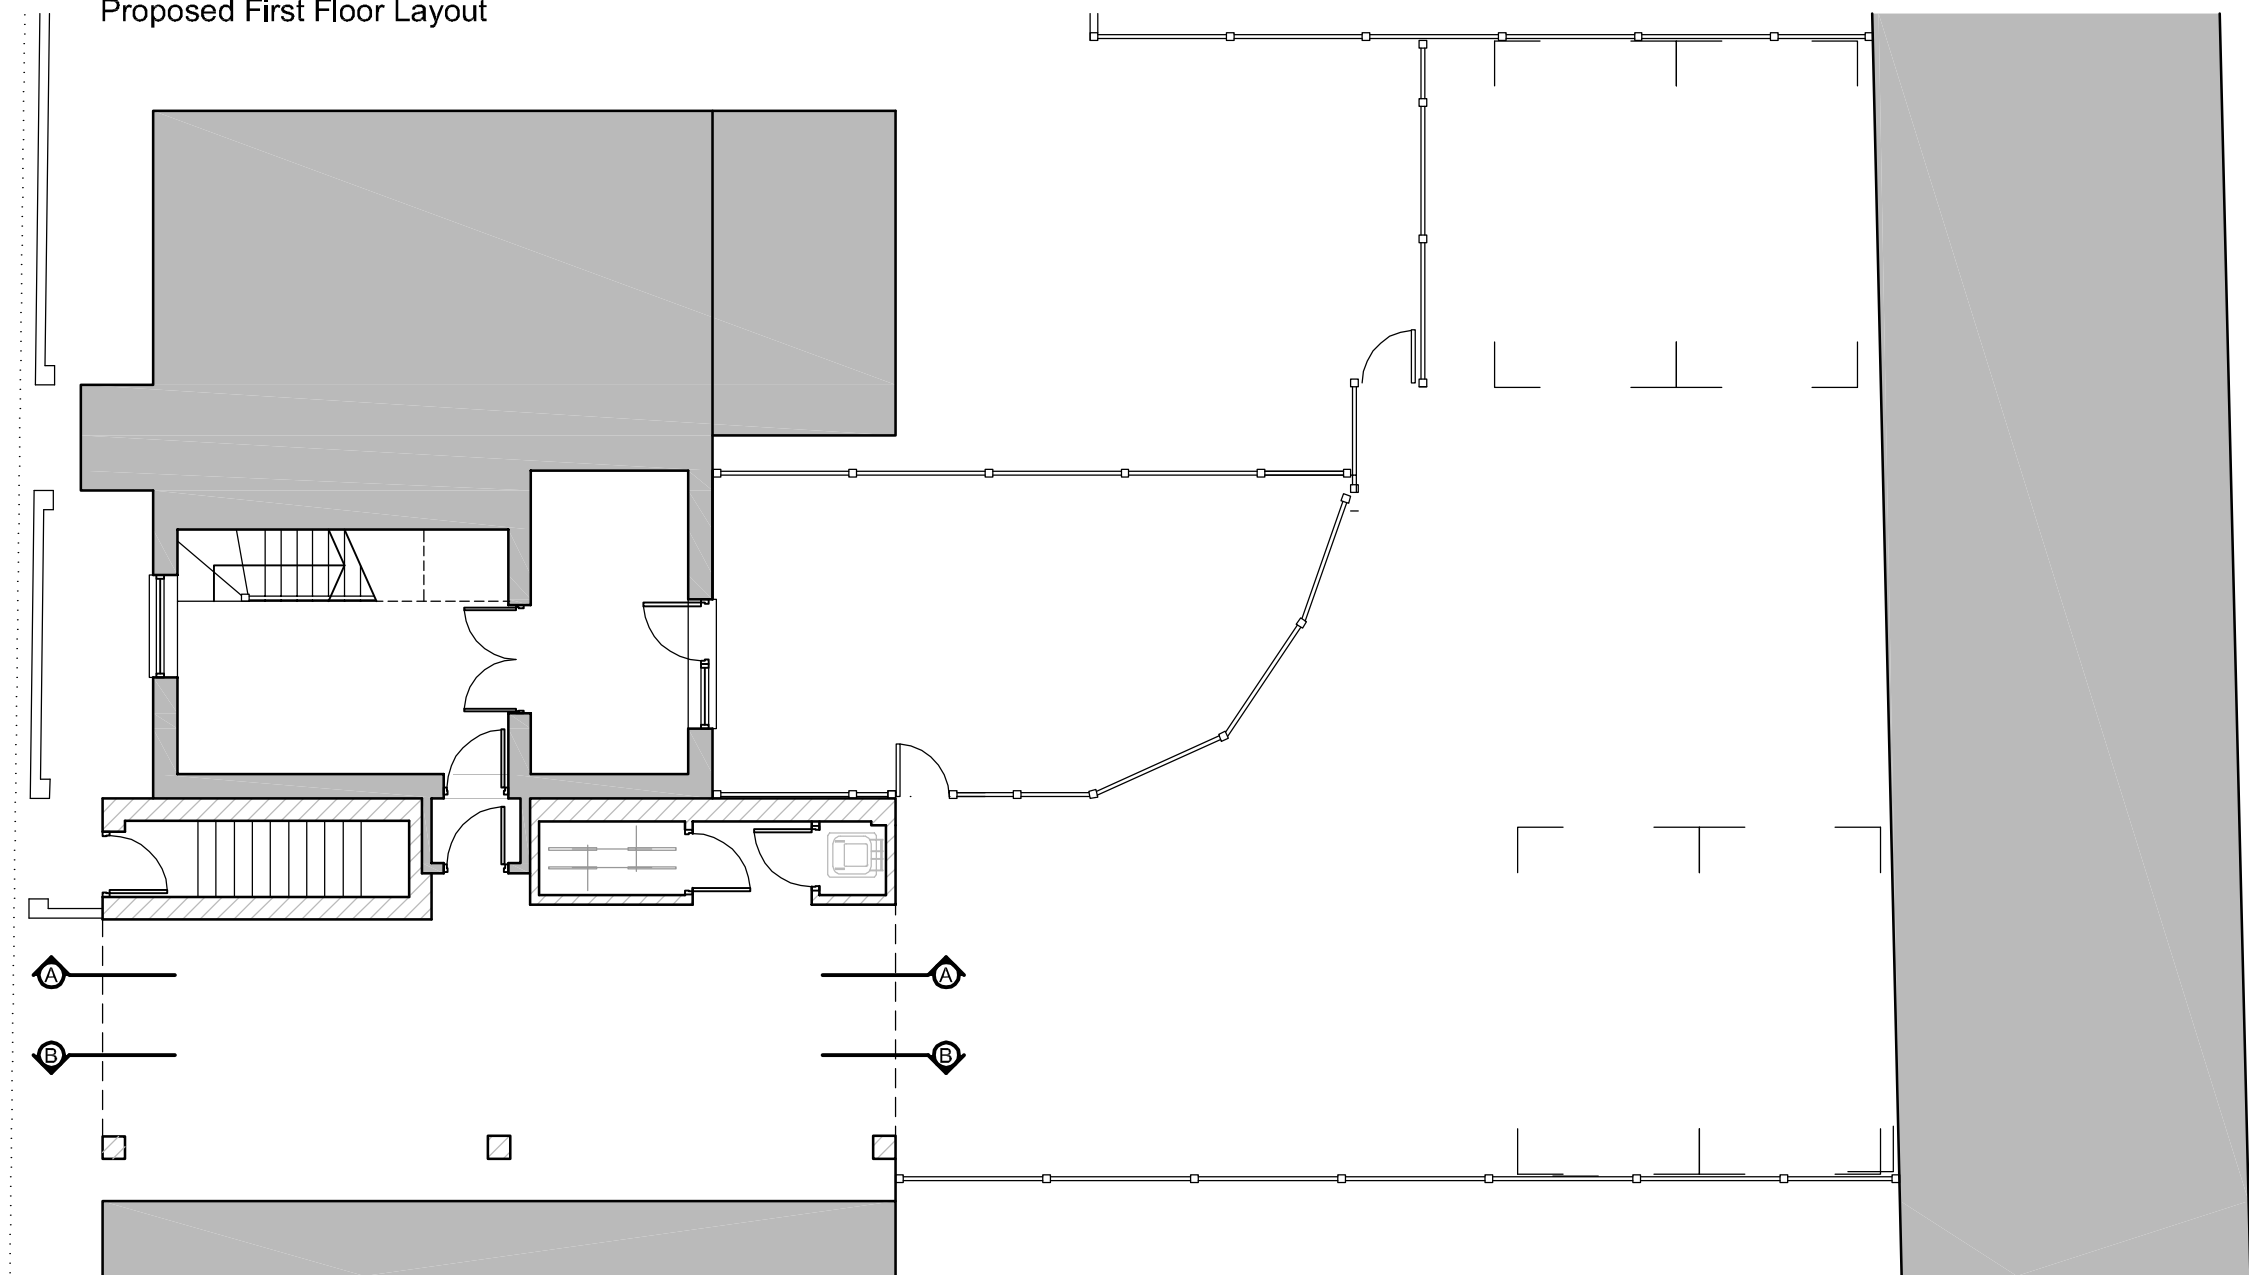


Proposed Site / Ground Floor Layout

NOTES

KEY	
	Existing Walls.
	Proposed Walls.

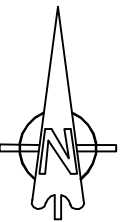

1:100 scale

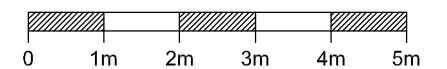

NOTES

OS LICENSE No.

GENERAL NOTES:

1. THIS DRAWING IS TO BE READ IN CONJUNCTION WITH THE OTHER RELEVANT CONSULTANTS DRAWINGS.
2. ALL FINISHES ARE TO CONFORM TO THE CURRENT BUILDING REGULATIONS.
3. REFER TO A SEPARATE DOCUMENT FOR THE DESIGNERS RISK ASSESSMENT.
4. ALL WORKS OR MATERIALS INDICATED ON THIS DRAWING ARE TO BE TO THE LATEST RELEVANT BRITISH STANDARDS AND CARRIED OUT IN ACCORDANCE WITH THE BRITISH STANDARDS CODES OF PRACTICE OR RECOGNIZED INSTITUTE OR TRADE ASSOCIATION RECOMMENDATIONS AND PUBLICATIONS.

P7	25.9.12	Revised in accordance with case officer comments	JCB	
P6	16.7.12	PLANNING APPLICATION	JCB	
Revision	Date	Description	Dwn	Chkd

Brankesmere House
Queens Crescent, Southsea
Portsmouth PO5 3HT
Hampshire England
Tel: (023) 927 55 333
Fax: (023) 927 55 222
E-Mail: admin@plcarchitects.com
Web: www.plcarchitects.com

Client :
Tranmere Trust

Project :
Proposed Residential Unit
124 Elm Grove, Hayling Island

Drawing Title :
Proposed Site / Ground Floor Layout
Proposed First Floor Layout

Drawn By	Date	Checked By	Date	Approved By	Date
PK	Apr 12				

Drawing No.	Revision:	Scale:
12-1836-101	P7	1:100 @ A3

PLC ARCHITECTS © COPYRIGHT RESERVED 2011
NOT TO BE SCALED. DIMENSIONS TO BE CHECKED ON SITE
SCALING ONLY FOR LOCAL AUTHORITY PURPOSES