

South West Elevation



North East Elevation




Proposed South Elevation in context



North West Elevation

Blue/Black eternit slates

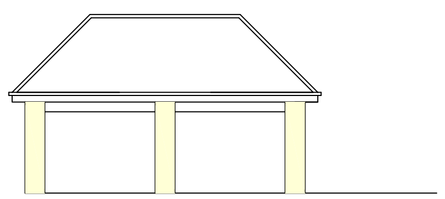grey windows/doors

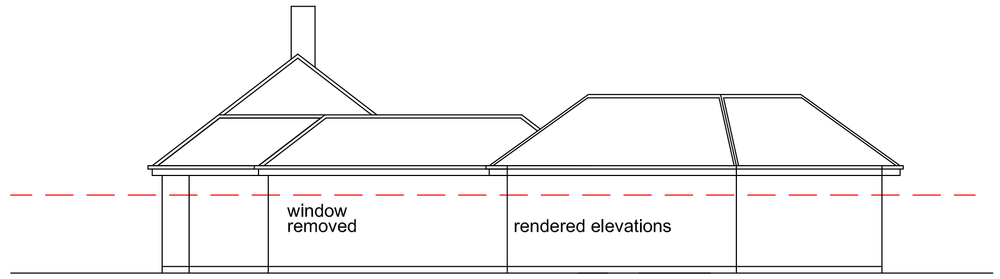white render

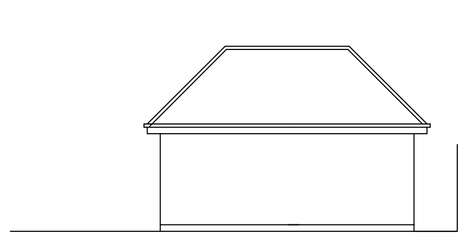


South East Elevation




Section

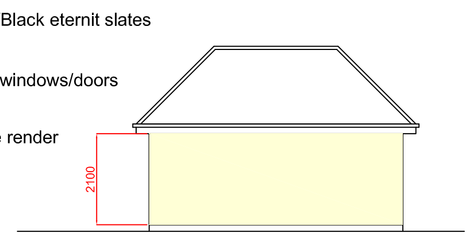


Proposed East Elevation in context

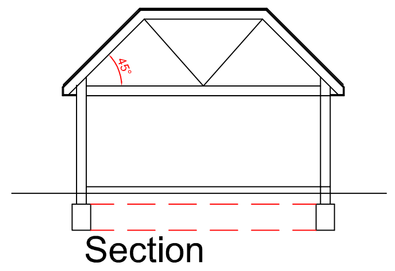


Site Layout

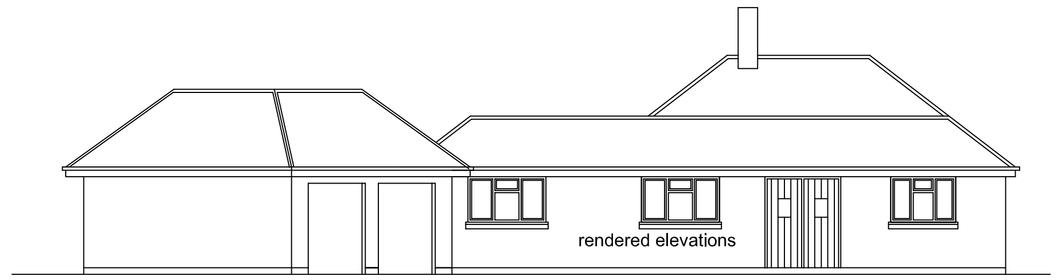


# Ground Floor

1/50

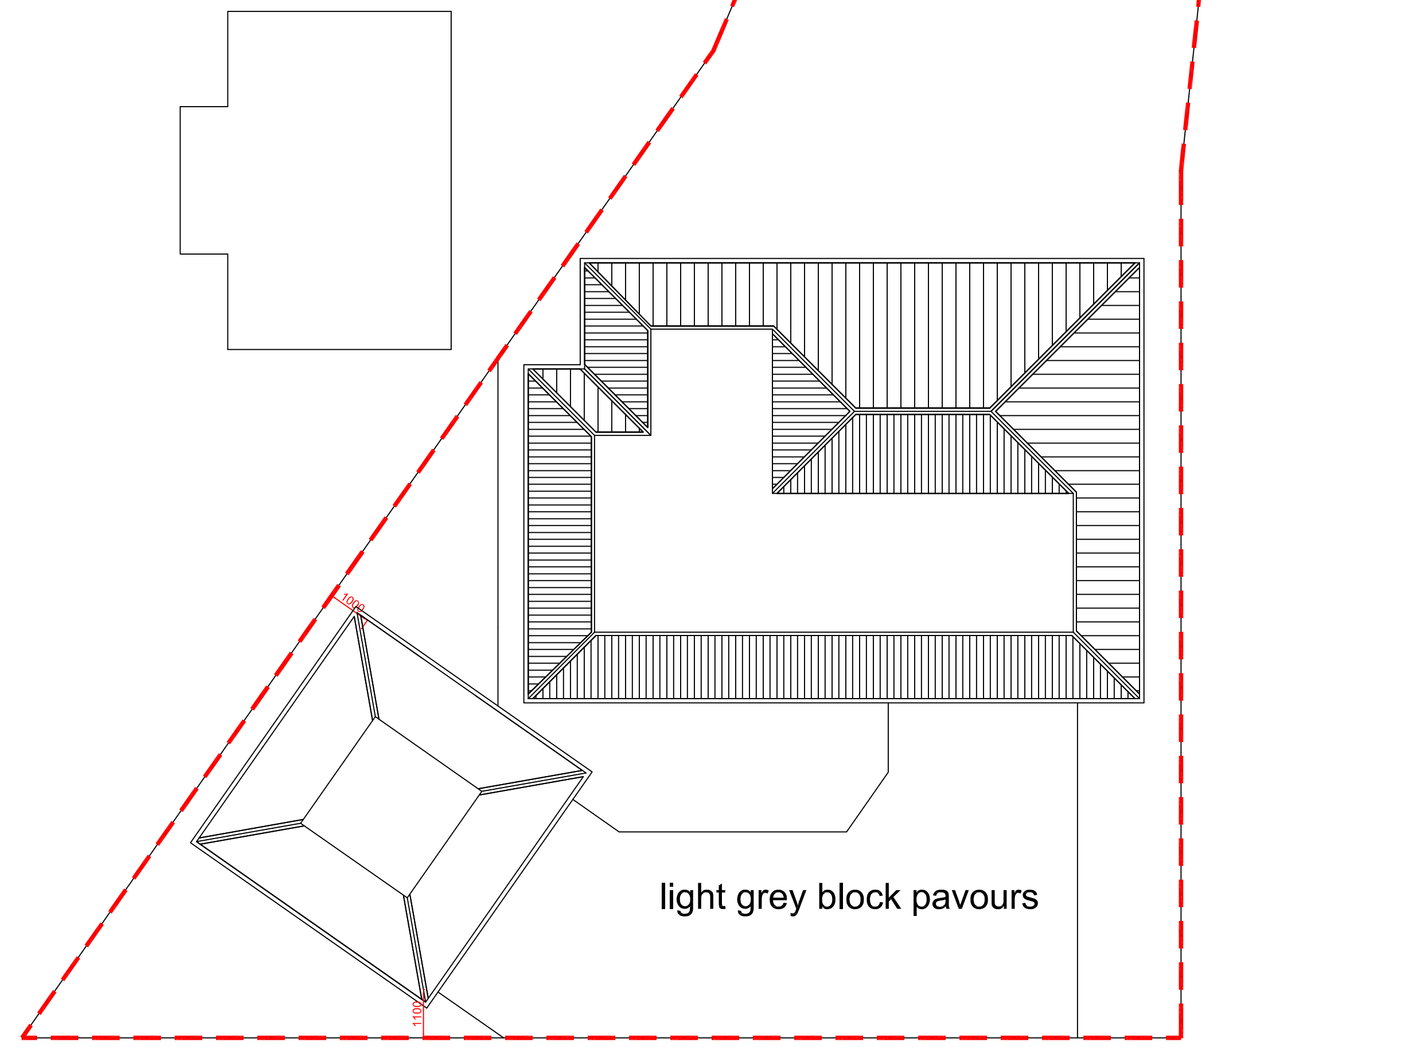0 1M 5M 10M

500mm 2M

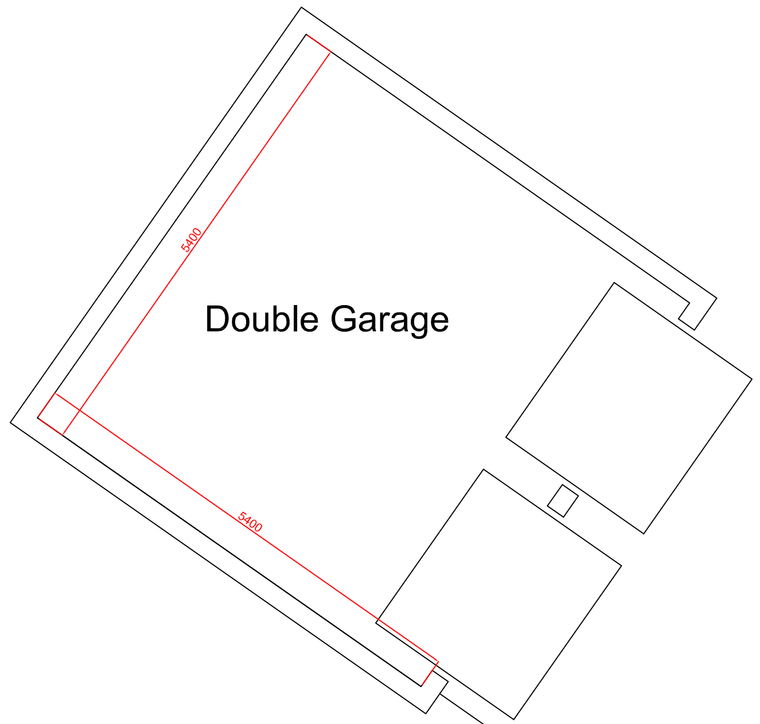REVISION A: ROOF HEIGHT REDUCED AND FOOTPRINT REDUCED 600mm - 19-04-12 - PG

SCALE 1/100

DATE Mar. 12

CONTRACTOR MUST CHECK ALL DIMENSIONS ON SITE. ONLY FIGURED DIMENSIONS ARE TO BE USED FROM THIS DRAWING. ANY DISCREPANCIES TO BE ADVISED BEFORE PROCEEDING.
© COPYRIGHT

AUTHOR PG

TITLE Proposed Garage & Playroom
1, North Shore Road
Hayling Island

DETAIL General Arrangement

DRAWING No 12/10/01

PETER GALLOWAY PARTNERSHIP

pgp ARCHITECTS

BURGAN HOUSE, 8/10 EAST STREET,
HAVANT, HAMPSHIRE PO9 1AQ
TEL 02392 472650 FAX 02392 472702