



DRAFT

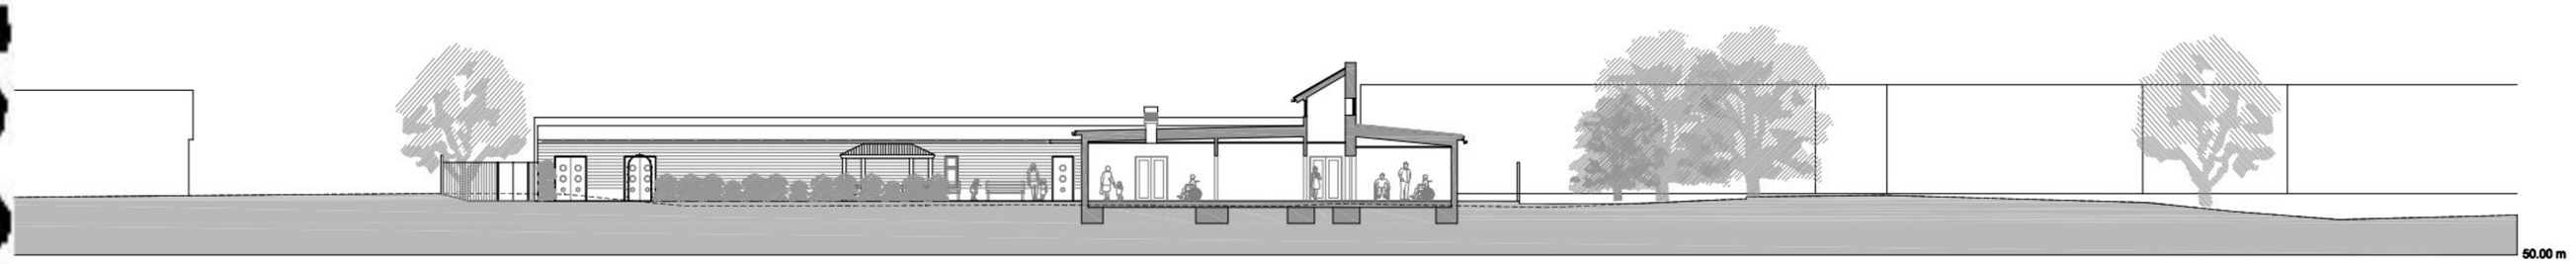


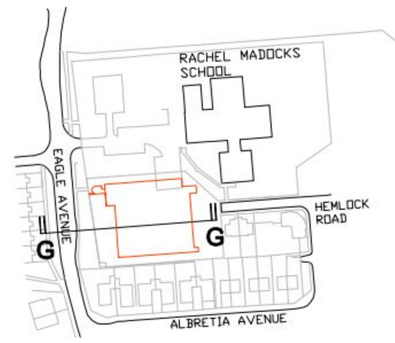

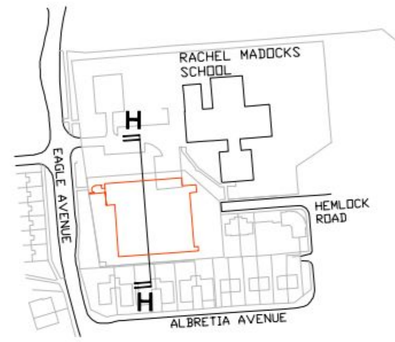

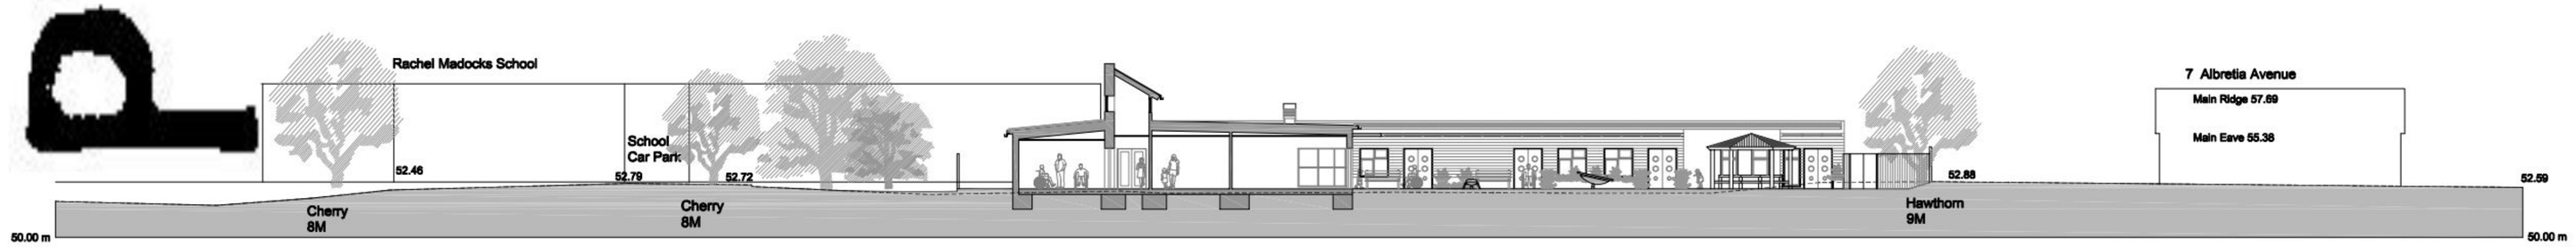



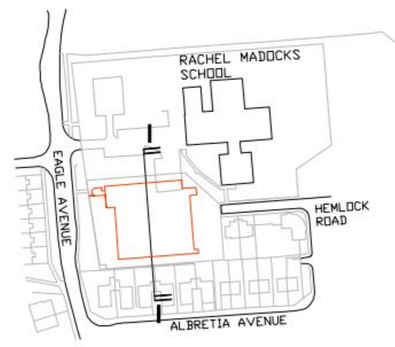

Section I - I

0m 5 10 15 20 25 30 35

P3 jrl	Elevations amended following Planners comments	2011_09_
P2 jrl	Section G-G amended following Planners comments	2011_08_
P1 jrl	Planning Issue	2011_07_

studio four architects ltd
Tollgate Estates, Stanbridge Earls, Romsey SO51 0HE
t: 01794 511255 f: 01794 511215
admin@studiofourarchitects-romsey.co.uk
www.studiofourarchitects.com

client SMILE Support and Care

project Smile Centre
Hemlock Road, Waterlooville

title Proposed Site Sections/Elevations

date	scale	drawn	checked
Apr 2011	1:200@A1	PR	JRL

job no.	dwg. no.	rev. no.
28095	600	P3

file 28095_300_Full Planning September