PLOTS 3 & 4

Copyright of ADP Architects Ltd
Richmond Court, 94 Botley Road, Park Gate,
Southampton, Hampshire SO31 1BA
Telephone/ Fax Number: 0845 365 1475

A3 @ 1:100

0 1 2 3 4 5 6 7 8 9 10m

LINEAR SCALE 1:100

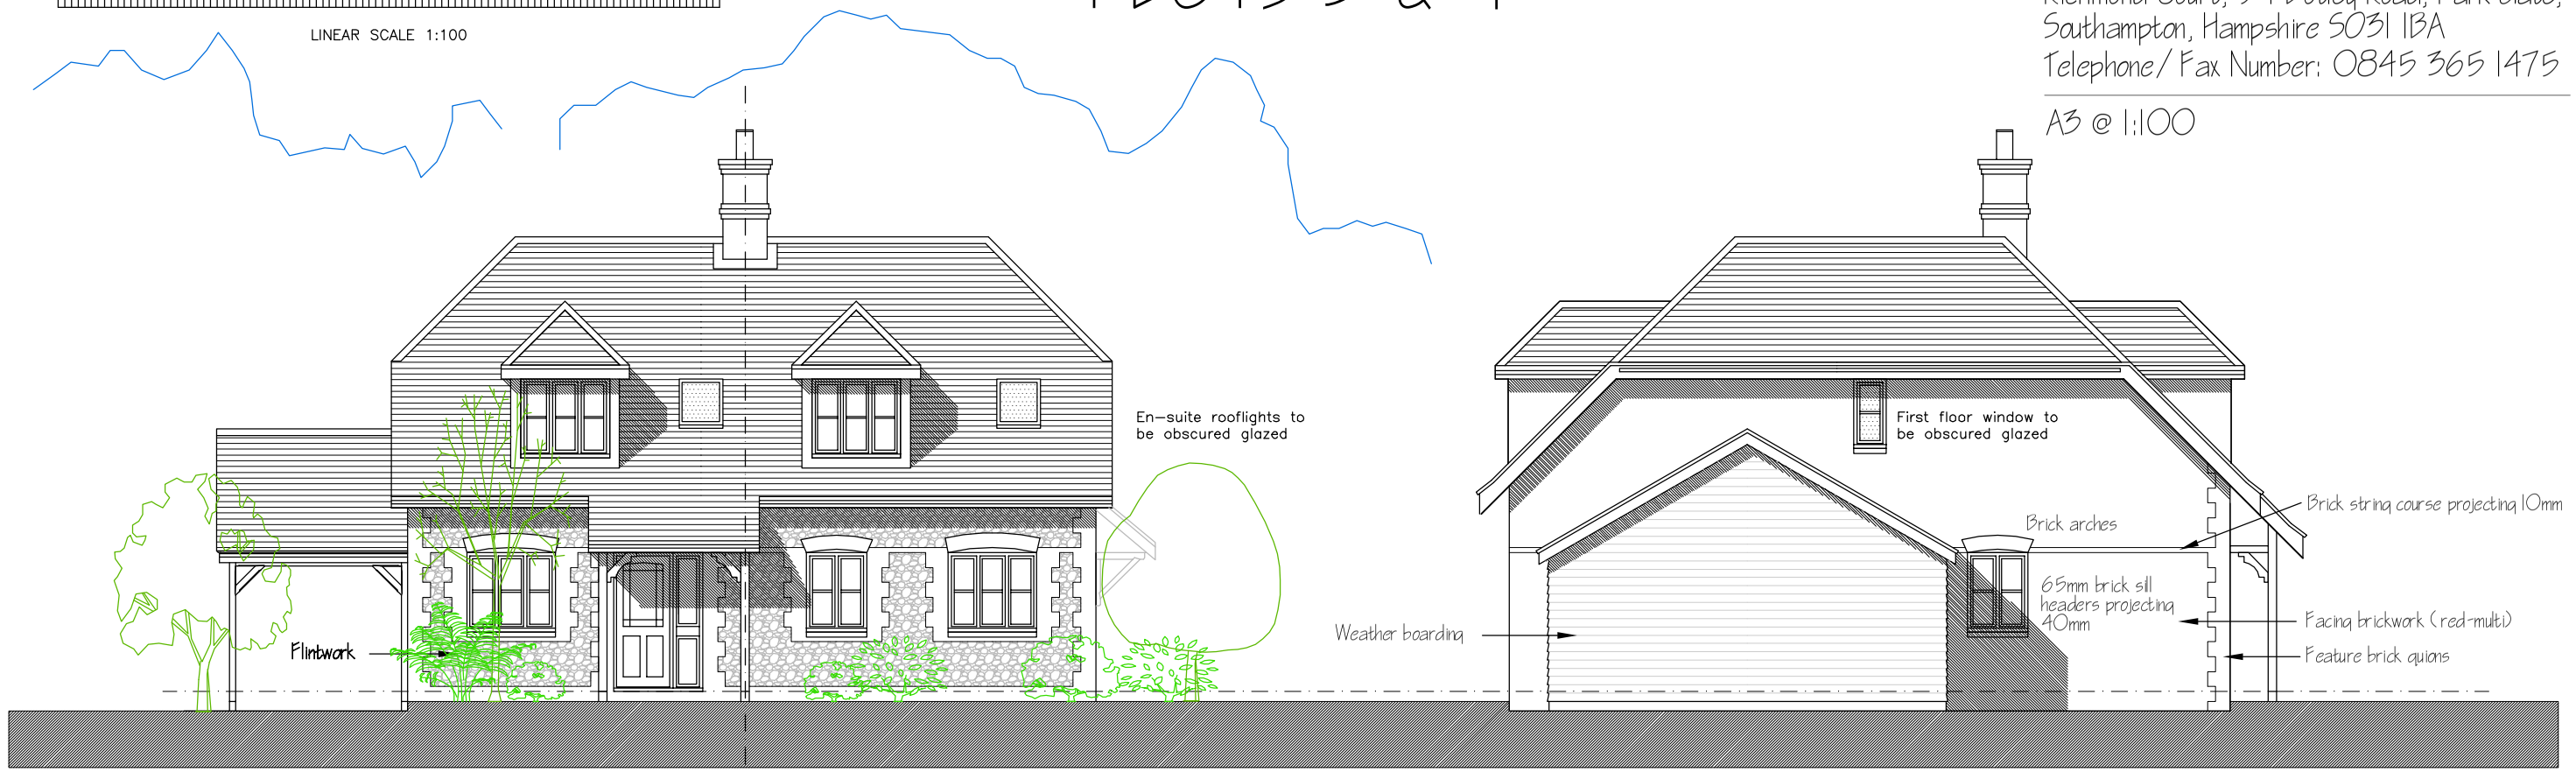

3 4

Front Elevation 1:100

Side Elevation

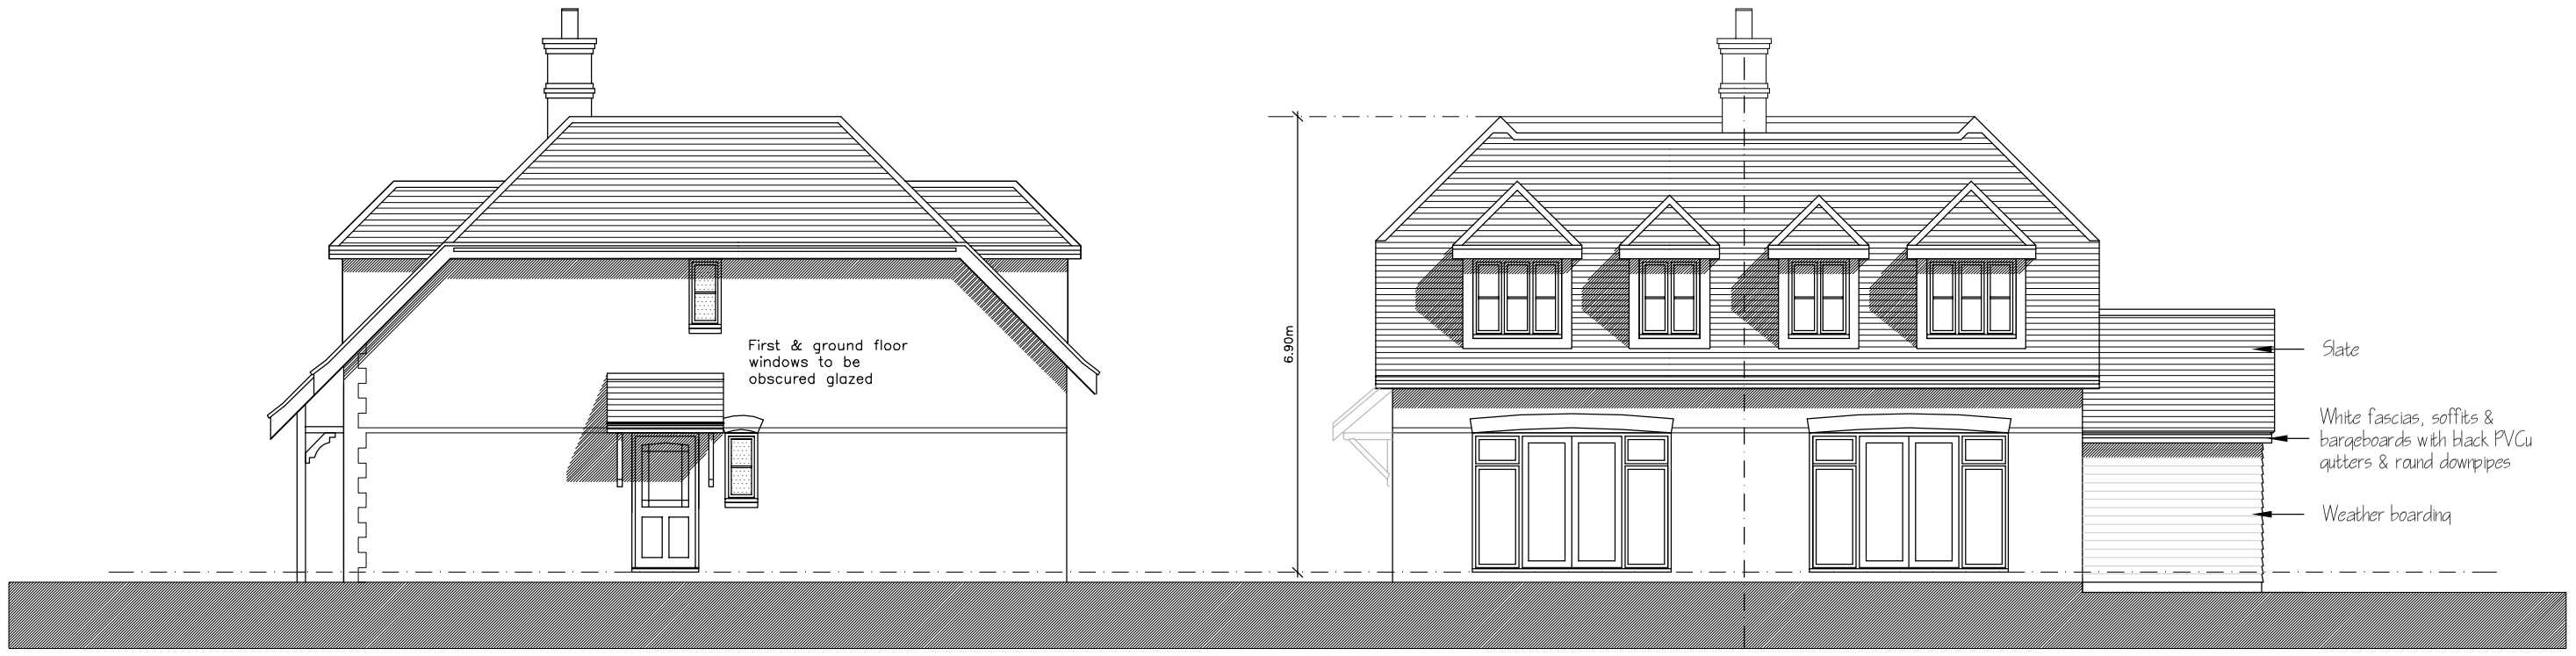

Side Elevation

Rear Elevation 4 3

Residential Development ¤ 40 hart Plain Avenue ¤ Waterlooville ¤ ADP Architects Ltd ¤ 1480/112