REFUSE

D FIRST FLOOR REAR ADDITION.
ARYS ROAD, HAYLING ISLAND, HANTS.
FOR MR & MRS SHAYEGAN.

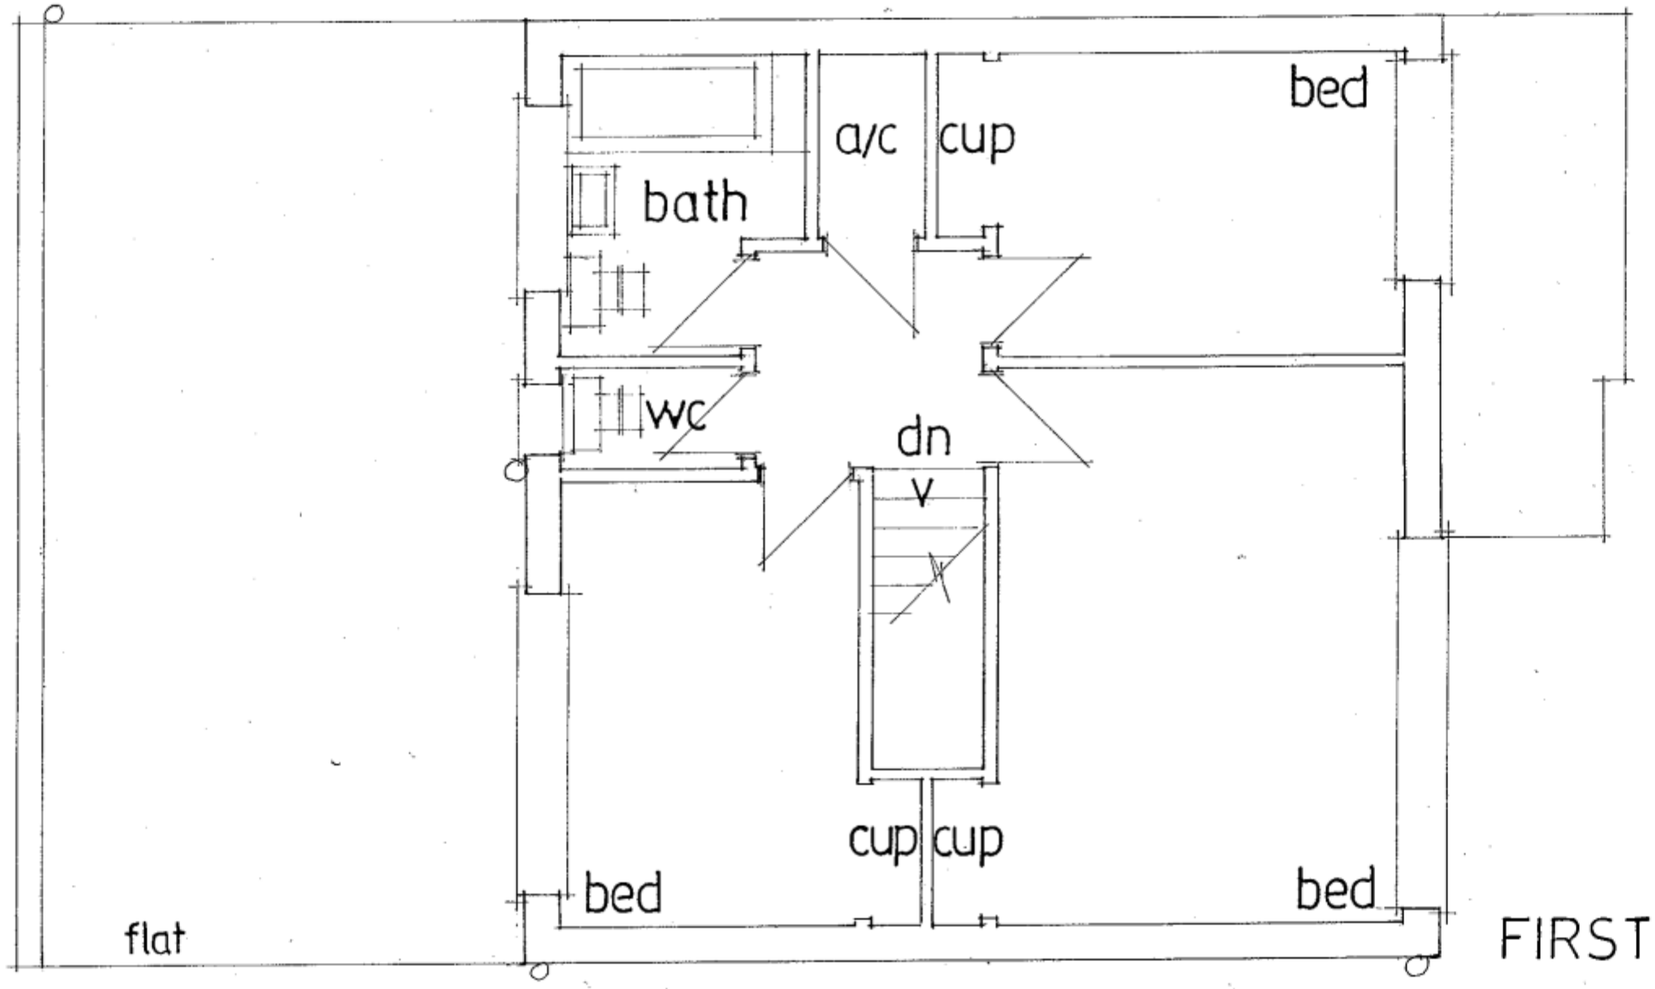

FIRST EXISTING

date may 2011
scale 1·50

PETER J. WALKER MRICS
CHARTERED SURVEYOR
182 SEAFRONT, HAYLING ISLAND, HANTS
PO11 9 AN

TEL: 02392 467571