planning

notes:


-

Disclaimer
This drawing is protected under The Copyright, Designs and Patents Act 1988. This drawing is protected by copyright of FLUID DESIGN.
Promap Crown Copyright 2007. All rights reserved. Licence number 100020449

Planning
This drawing is produced for PLANNING PURPOSES ONLY and is not to be used for construction.

fluiddesign is a trading style of Fluid Architecture Limited, which is a subsidiary of Fluid Design Group Limited.
Registered in England No. 5190735. Registered address: Orlingbury House, Lewes Road, Forest Row, East Sussex RH18 5AA

Rev	Date	Amendment	Name	Checked
?	00.00.07	Amendment note here	??	??

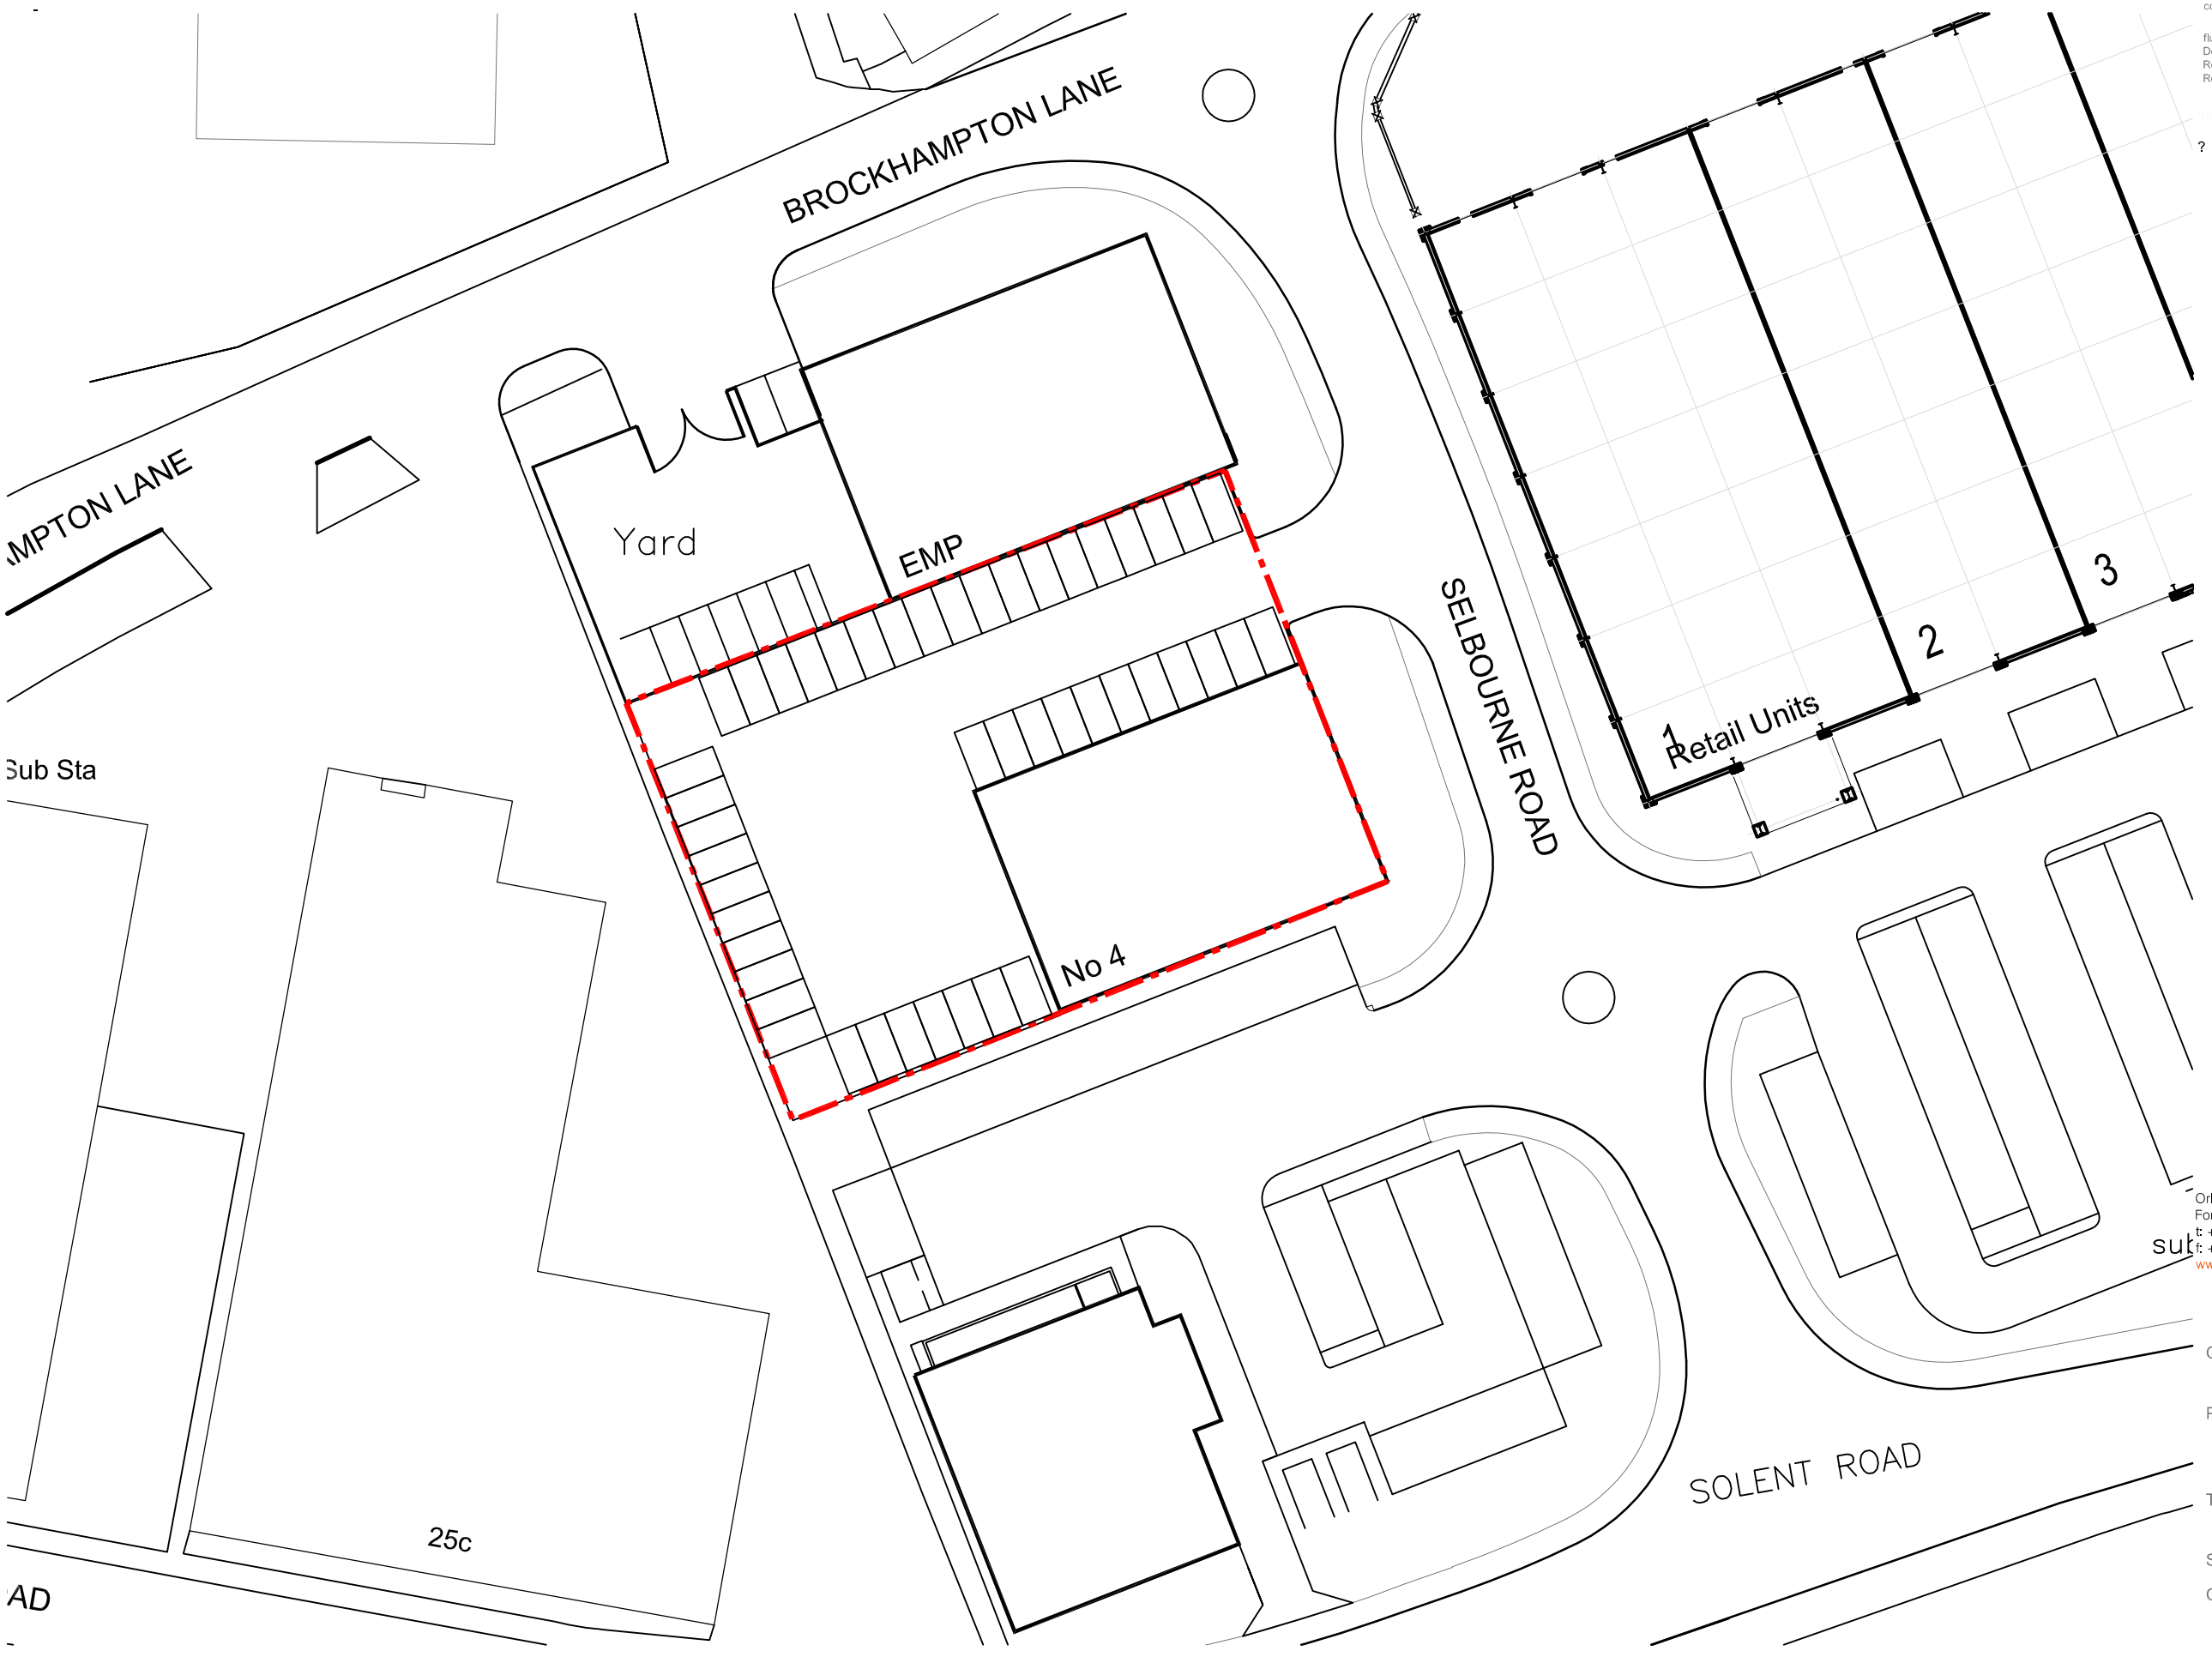

Orlingbury House, Lewes Road,
Forest Row, East Sussex, RH18 5AA
t: +44(0)1342 822272
f: +44(0)1342 822551
www.fluid-design.co.uk

fluid

Client:	HARGREAVES
Project:	Proposed Retail Unit 4 Selbourne Road Havant
Title:	Site Plan
Scale:	1:500
Date:	May 2011
Ctb file:	Fluid-PRES
Sheet:	A3
Drg No:	fd11-811- 50
Rev:	/

drg checked