REFUSE

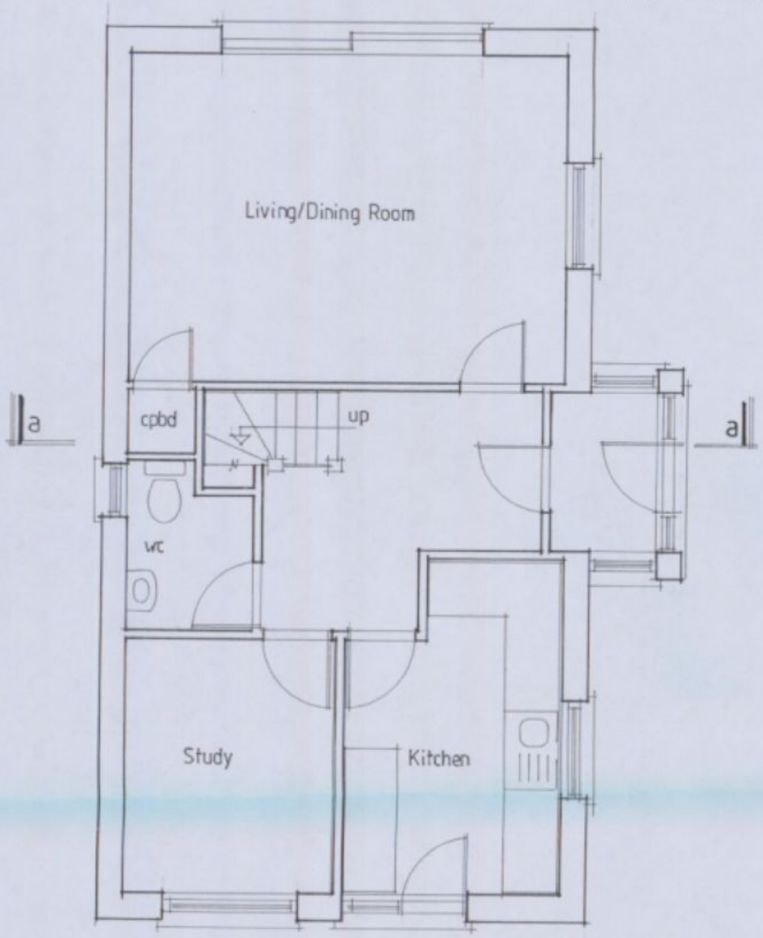

Ground floor plan

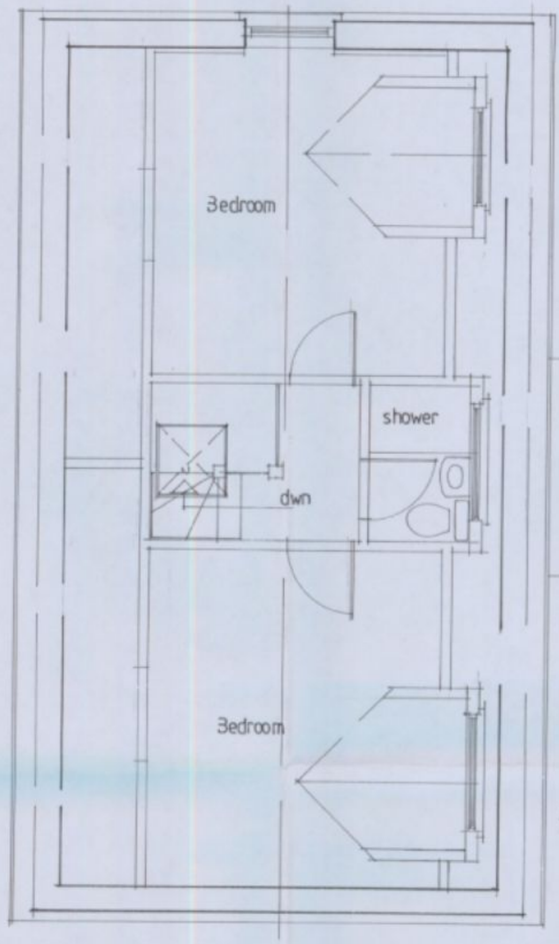

First floor plan

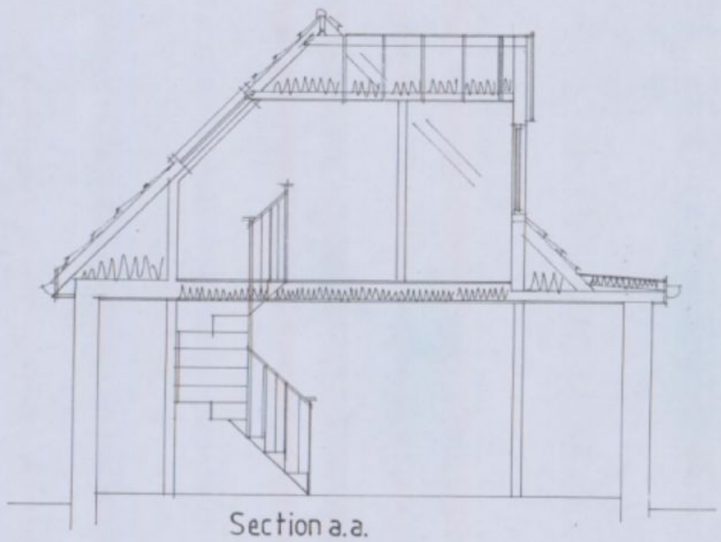

Section a.a.

Note:
All dimensions must be checked on site and not scaled from this drawing.

Except for local authority planning purposes.

A		
	Date	Revision

© copyright

THORNS-YOUNG
ARCHITECTURAL

THORNS -YOUNG LTD.
232 London Road, North End, Portsmouth. PO2 9JQ
Tel: 01233 9267 2883 Fax: 01233 9266 3457

Client
Mr M Stemp

Job Title
16 Elderberry way
Cowplain

Drawing Title
Proposed bungalow

Scale 1:50 at A2

Date Feb 2011 | Drawn by RP

Drg. No. 3094-10 | Rev.

HAVANT BOROUGH COUNCIL
8 FEB 2011
RECEIVED

MERCURY GRAPHICS 538210