
PERMIT

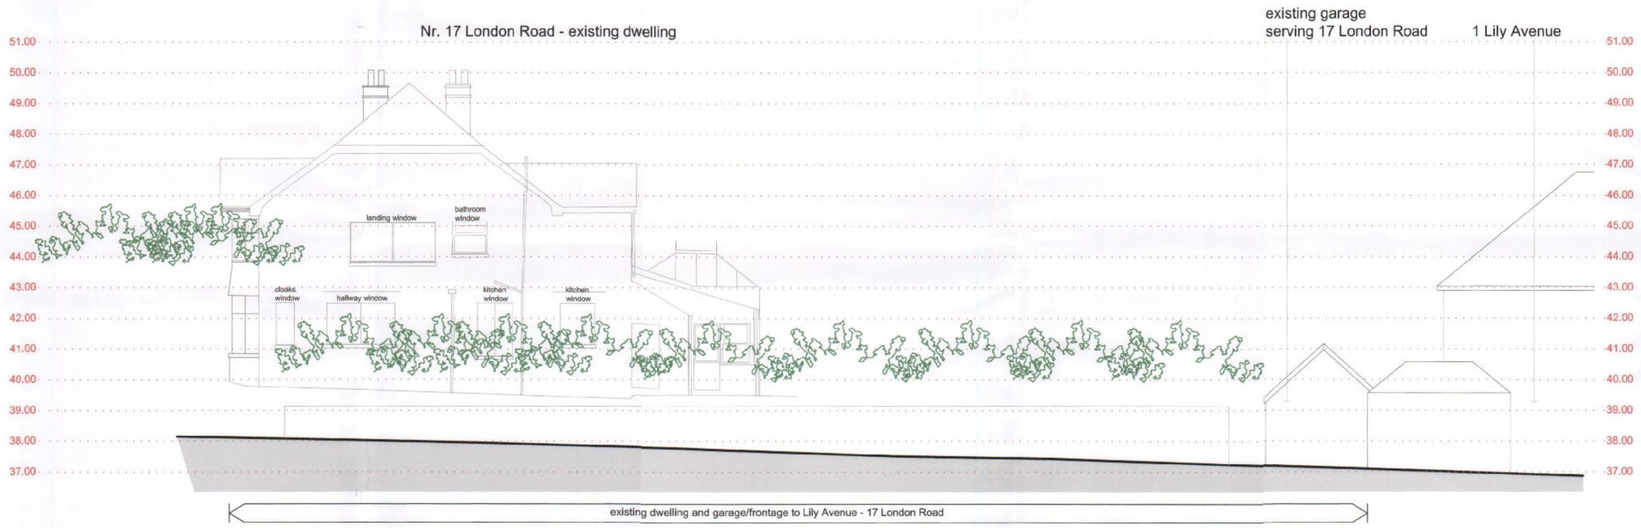

existing outline streetscene/eastern elevation scale 1:100



existing northern elevation scale 1:100



existing western elevation scale 1:100

general notes

HAVANT BOROUGH COUNCIL
DEVELOPMENT CONTROL
19 JUL 2011
RECEIVED

legend

- existing walls
- new externa walls
- new non-loadbearing walls
- new loadbearing masonry internal walls
- new loadbearing timber internal wallsexisting walls
- swp — soil and vent pipe
- rwp — rainwater downpipe/gully hopper
- —E— existing foulwater drainage
- —N— new foulwater drainage
- —E— existing surfacewater drainage
- —N— new surfacewater drainage
- + 9.850 — new levels
- + 9.546 — existing levels
- (SD82) (ID) (HA) — Optical smoke detector: Hallway. Ionisation detector: Lounge. Heat alarm: Kitchen

disclaimer

This drawing is protected by copyright of THE STEVEN BARLOW PARTNERSHIP under The Copyright, Designs and Patents Act 1988 and the reproduction or use in any form without prior written consent from THE STEVEN BARLOW PARTNERSHIP will be an infringement of copyright.

Only the original drawing should be relied on. Plans are liable to distortion in transmission to the web.

Do not scale off this drawing in any event except for planning application purposes. Figured dimensions must be used if in doubt contact THE STEVEN BARLOW PARTNERSHIP.

Contractor to check and verify all levels, datum's and dimensions on site and shall report any discrepancies or omissions to THE STEVEN BARLOW PARTNERSHIP prior to commencement of work and during construction phase.

This drawing is to be read and understood in conjunction with structural, mechanical, electrical and/or any other consultant's documentation as may be applicable to the project prior to the commencement of work and it's duration.

This drawing including notes has been prepared and produced for the client named for the project detailed and solely for the purposes indicated below and is not intended for use by any other person or for any other purpose.

- ☐ for preliminary discussions
- ■ for submission as part of a planning application
- ☐ for submission as part of a building regulation application
- ☐ for production information
- ☐ for tender action
- ☐ for contract documentation and on site use

studio
The Steven Barlow Partnership
architecture
81 Manor Road Kingston Portsmouth Hampshire PO1 5LB
t: +44(0)800 756 9776
e: info@tsbp-architecture.co.uk
w: www.tsbp-architecture.co.uk
Principal: Steven V. Barlow MCIAT
Chartered Institute of Architectural Technologists Registered Practice

client
Ms. MARIA SMITH.

project
Proposed new dwelling
17 London Road, Widley, Waterlooville, Hampshire.

drawing title
Existing Elevations.

date
27 JUNE 2011

scale
1:100

paper size
A1

scale bar
1:100 0 1 2 3 4 5m

north (indicative only) | work stage | project | drawing number | revision

D.0309.003

revision/s
01

© THE STEVEN BARLOW PARTNERSHIP (UK) 2011