

Nº2 WASHINTON RD, EMSWORTH, HANTS PROPOSED EXTENSION

REFUSE

EAST ELEVATION

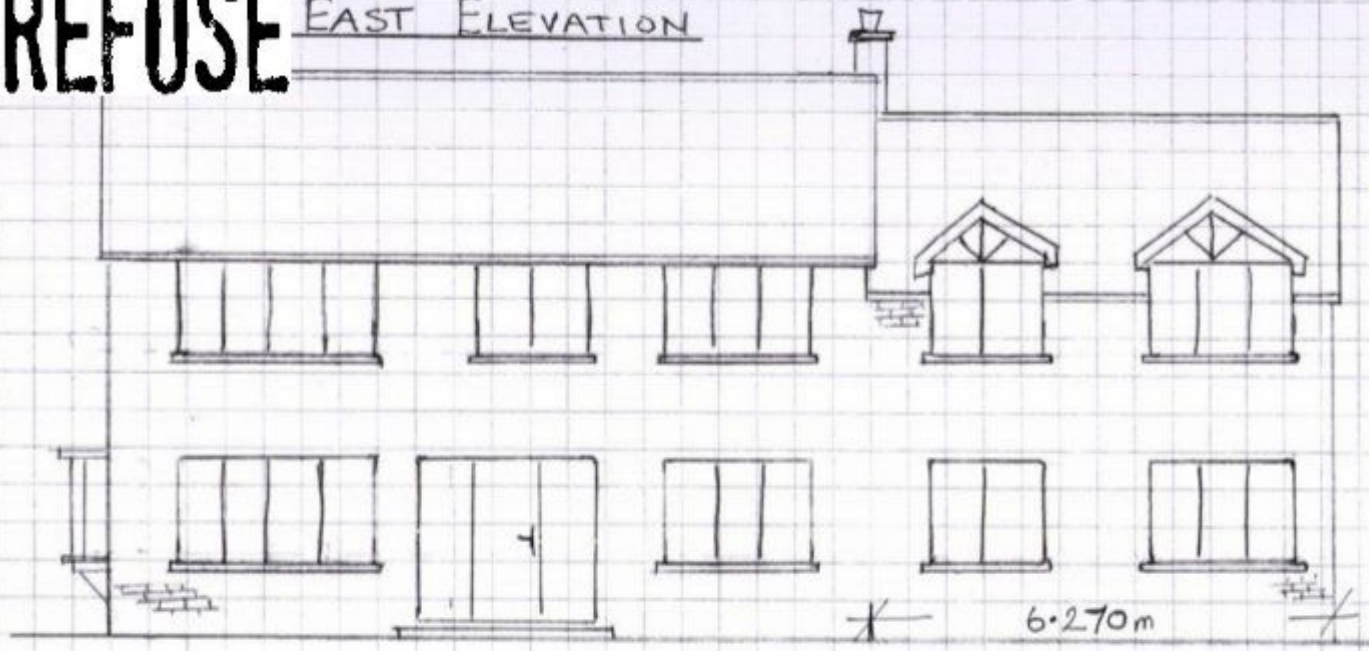


NORTH ELEVATION

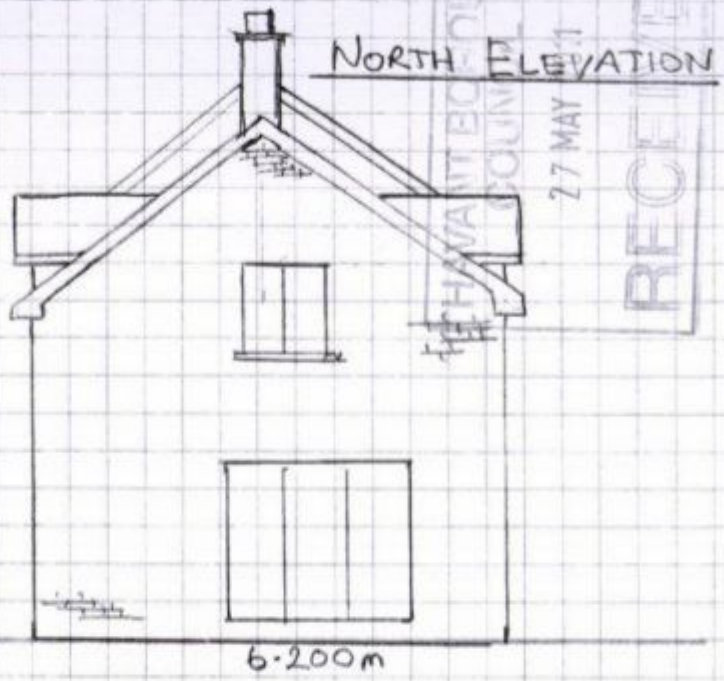

HAVANT BOROUGH COUNCIL
27 MAY
RECEIVED

WEST ELEVATION

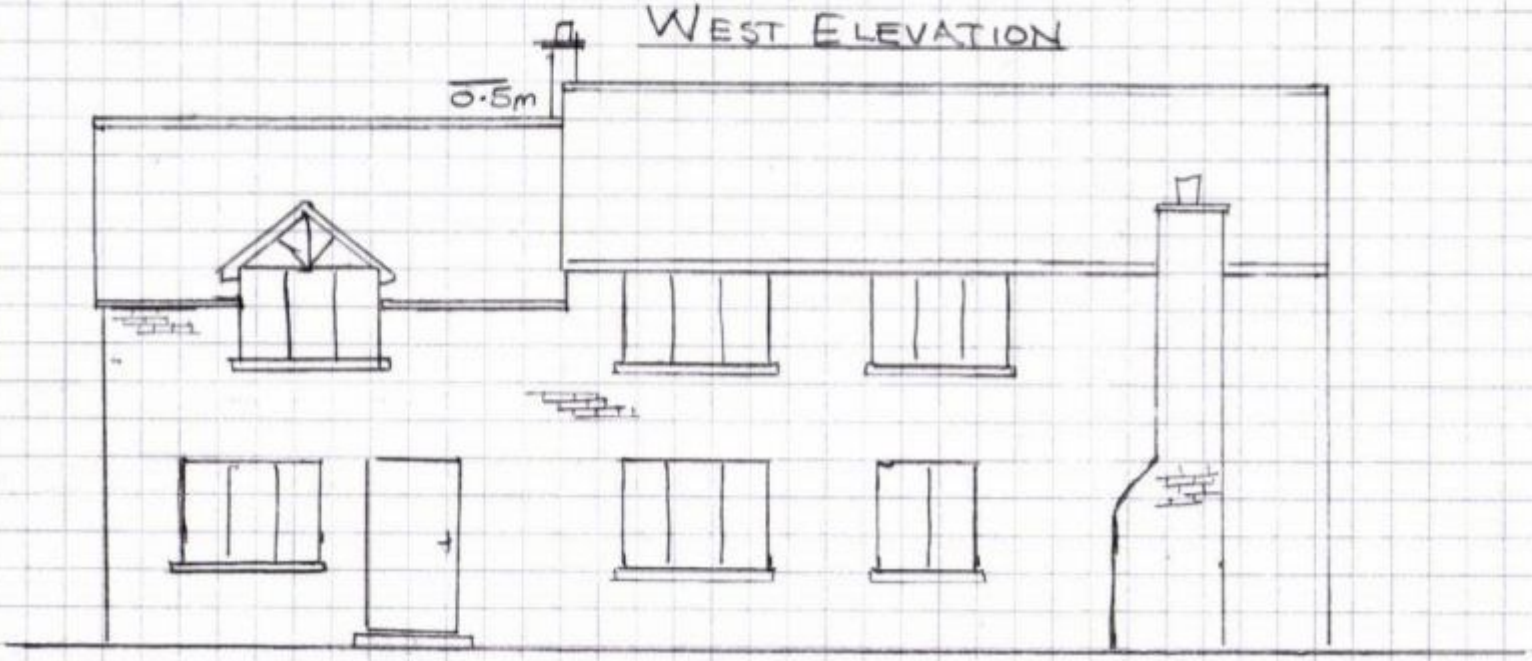

SCALE 1:100