


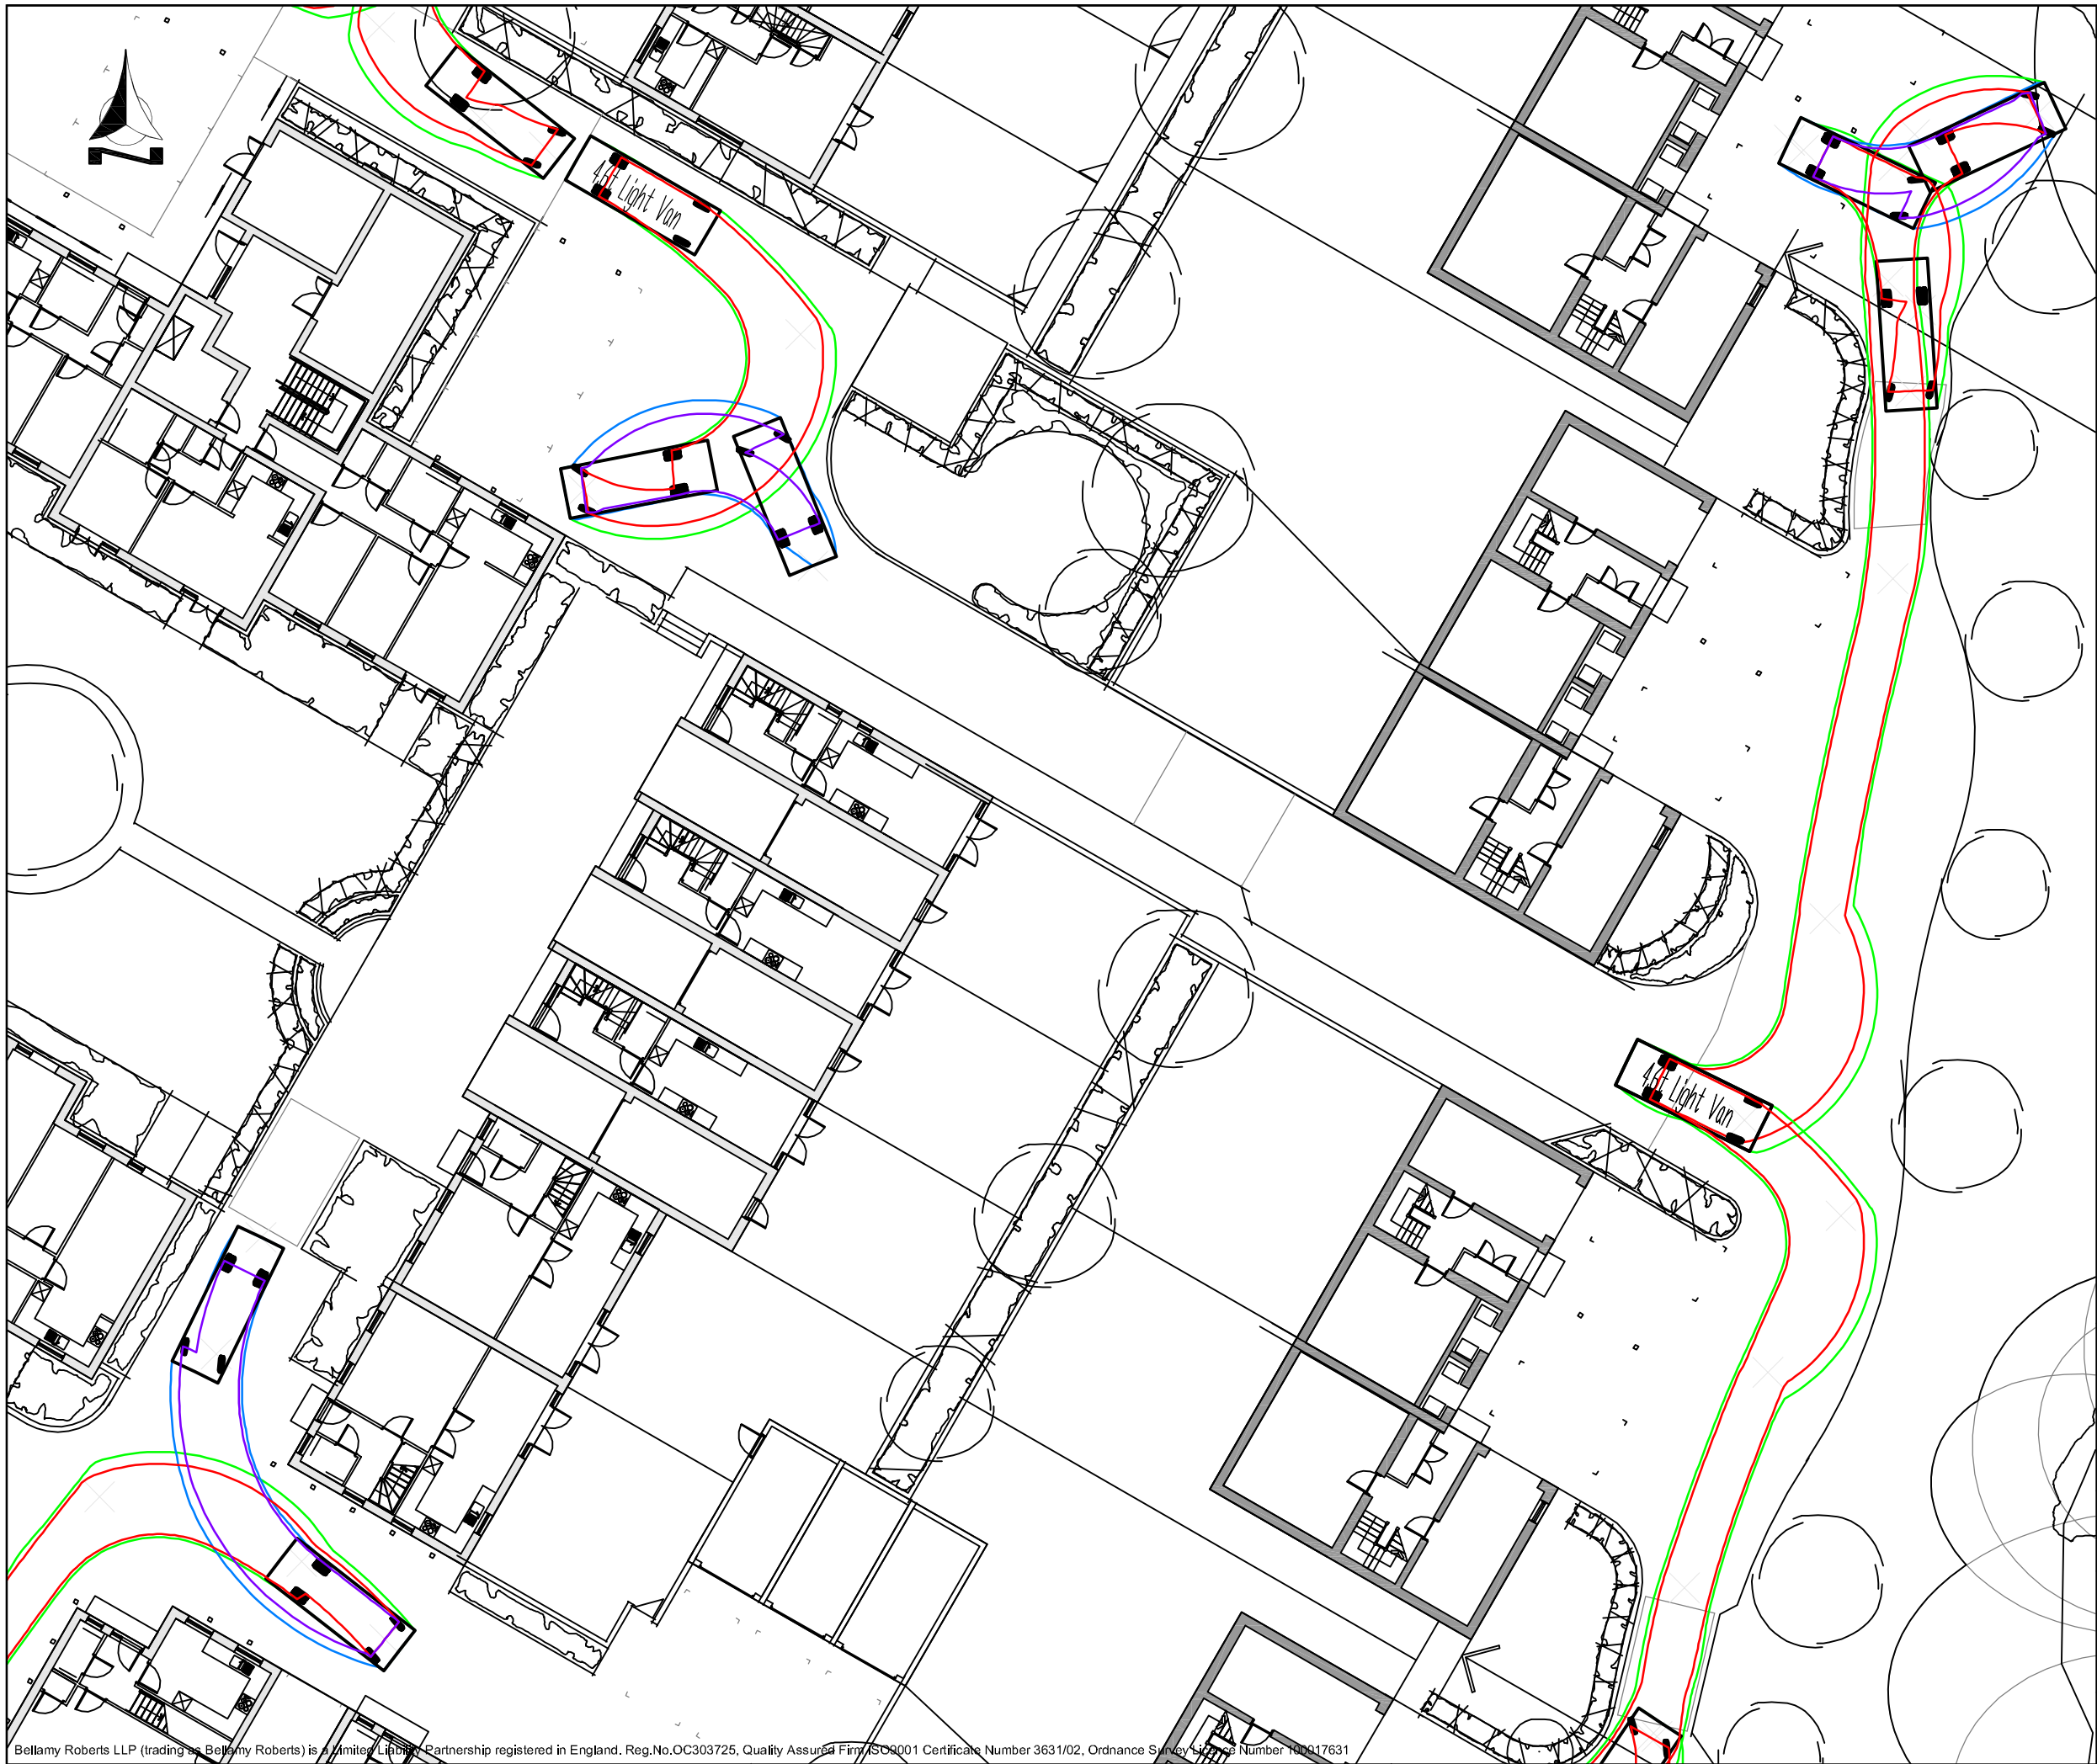

Notes



Clover House
Western Lane
Odiham
Hampshire, RG29 1TU

Tel: 01256 703355
Fax: 01256 704934
Email: info@bellamyroberts.co.uk

CLIENT
Linden Homes

PROJECT
St. Michaels Convent, Waterlooville

TITLE
Swept path profile - delivery vehicle

DRAWN BY
GPW

DATE
18/09/12

SCALE
1:250 @ A3

DESIGN BY
-

DRAWING NO.
4140 / 219

CHK BY
JCB

REV NO.