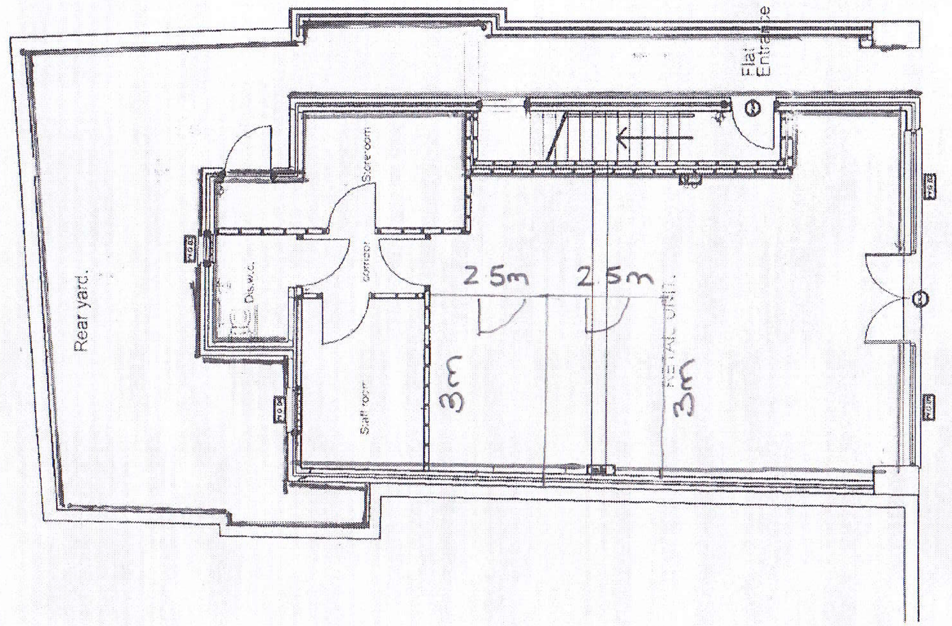

notes

this drawing is the copyright of the Holman R
partnership llp and must not be reproduced i
or part or used for the execution of works o
permission.

all dimensions to be checked on site prior to
commencement of construction works and th
notified of any discrepancy.

figured dimensions are to be used in prefere
scaled dimensions.

no deviation from this drawing will be permitte
without prior consent of the architect.

all drawings are prepared subject to a full me
and structural survey of the buildings and site

all structural work is subject to the appointme
engineer to confirm and agree the structural p

os promap licence no. 100020449.

scale width 100mm @ a1 50mm

client

revision | notes | date

hrp architects
holman read partnership
18 Lansdowne Spur
hilsea, portsmouth, hampshire, p
tel: 023 9269 1843
fax: 023 9263 9722
email: info@hrp-architects.co
website: hrp-architects.com

project: Proposed redevelopm
5 North Street
HAVANT

detail: ground floor plan
5 and 7 North Street

drawn: sgr | checked:

date: Aug12 | status: in

a1 scale: n/a | a3 scale: 1:100 | 8180 -