


# PROPOSED GROUND

Ground floor windows to be replaced to match first floor sashes

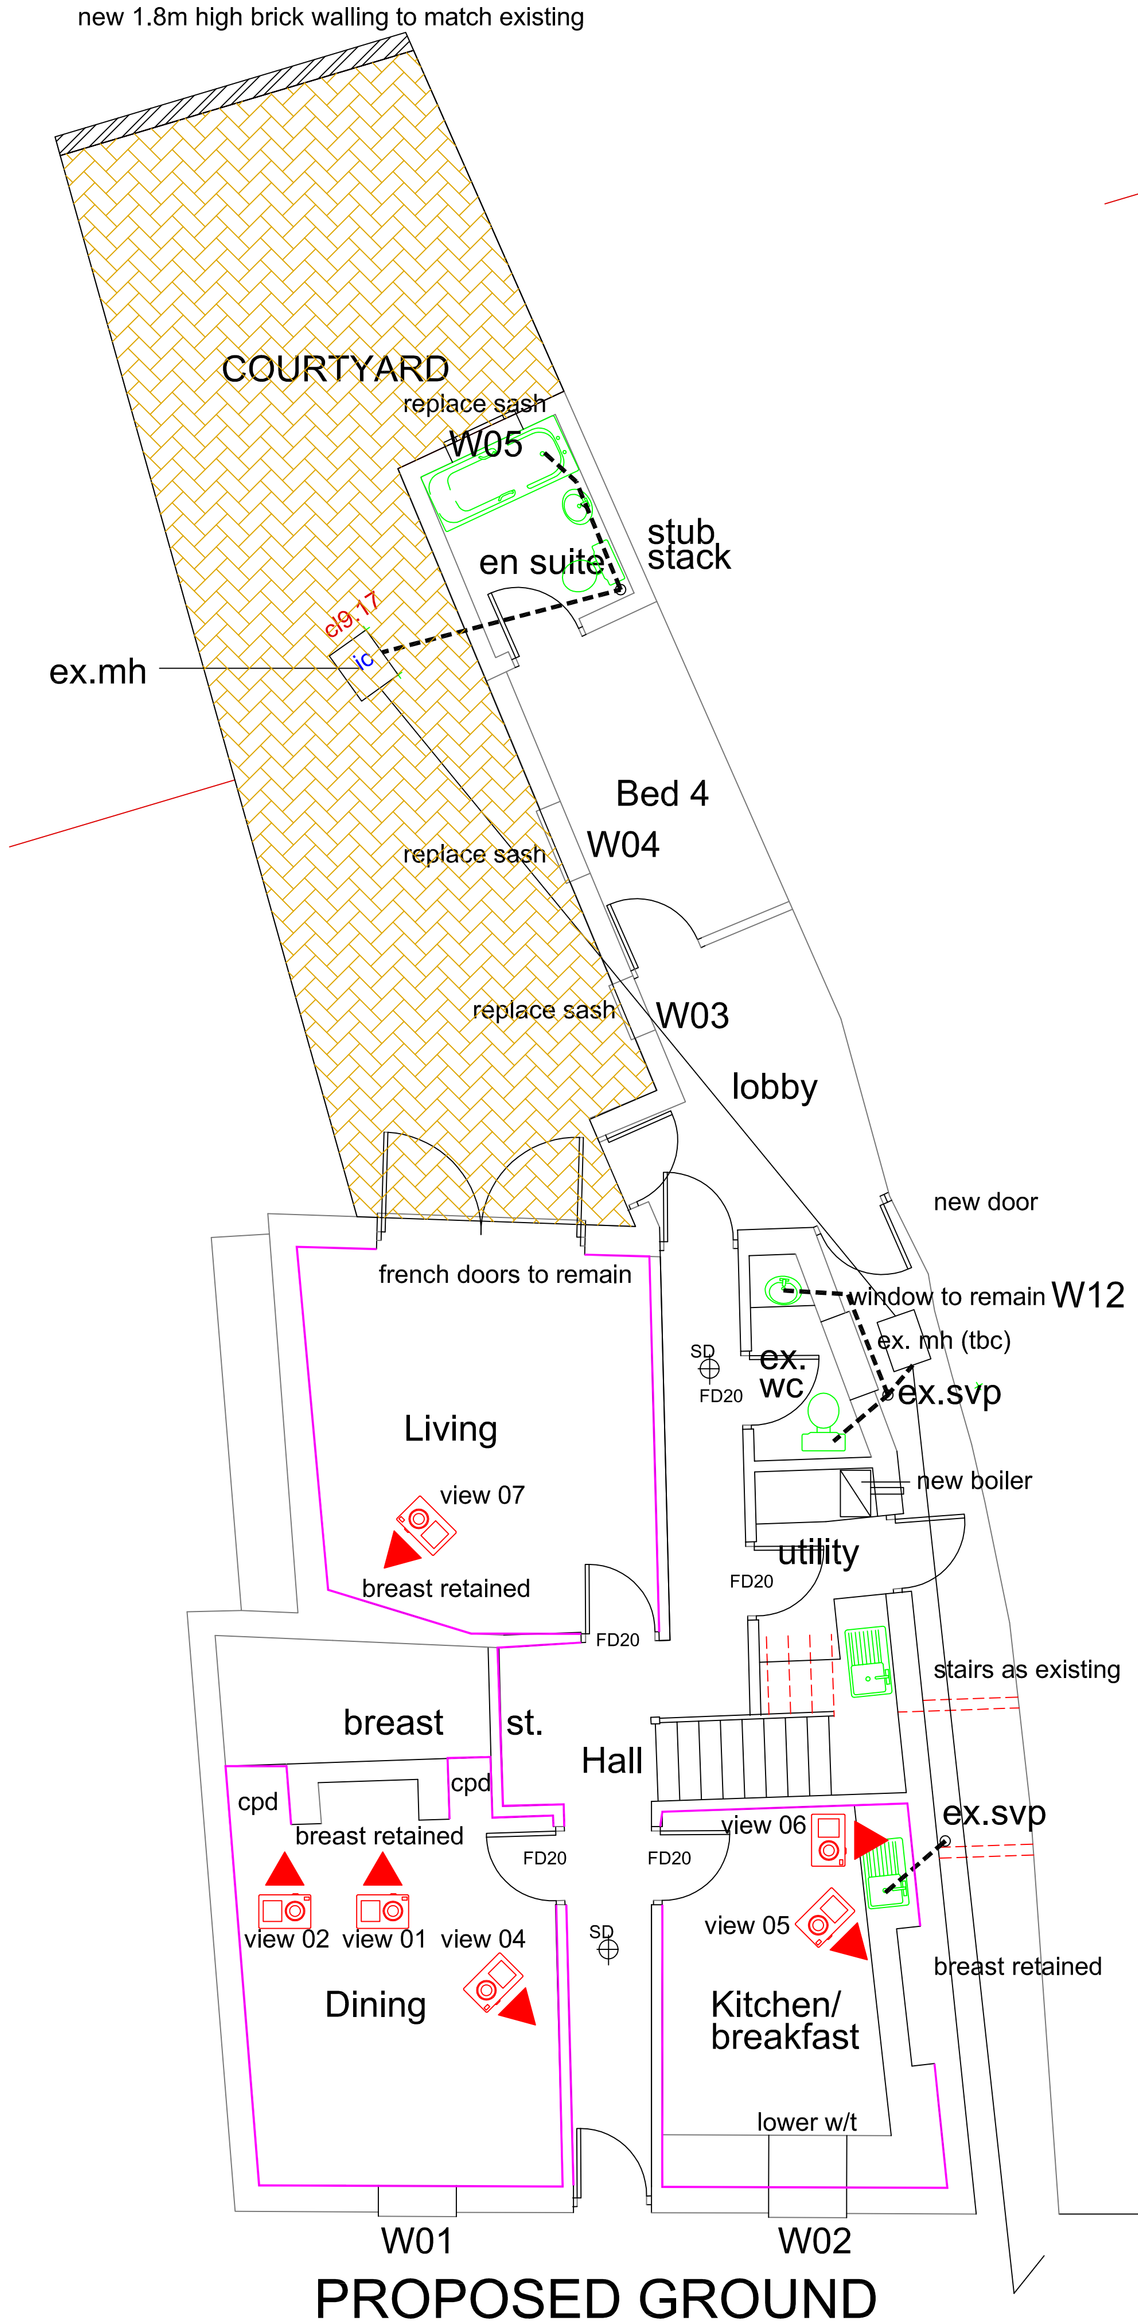


# PROPOSED FIRST

Extent of dry lining

All doors to be replaced with 4 panel sw doors to match existing
NB - Most of the existing doors were already removed.

Extent of dry lining

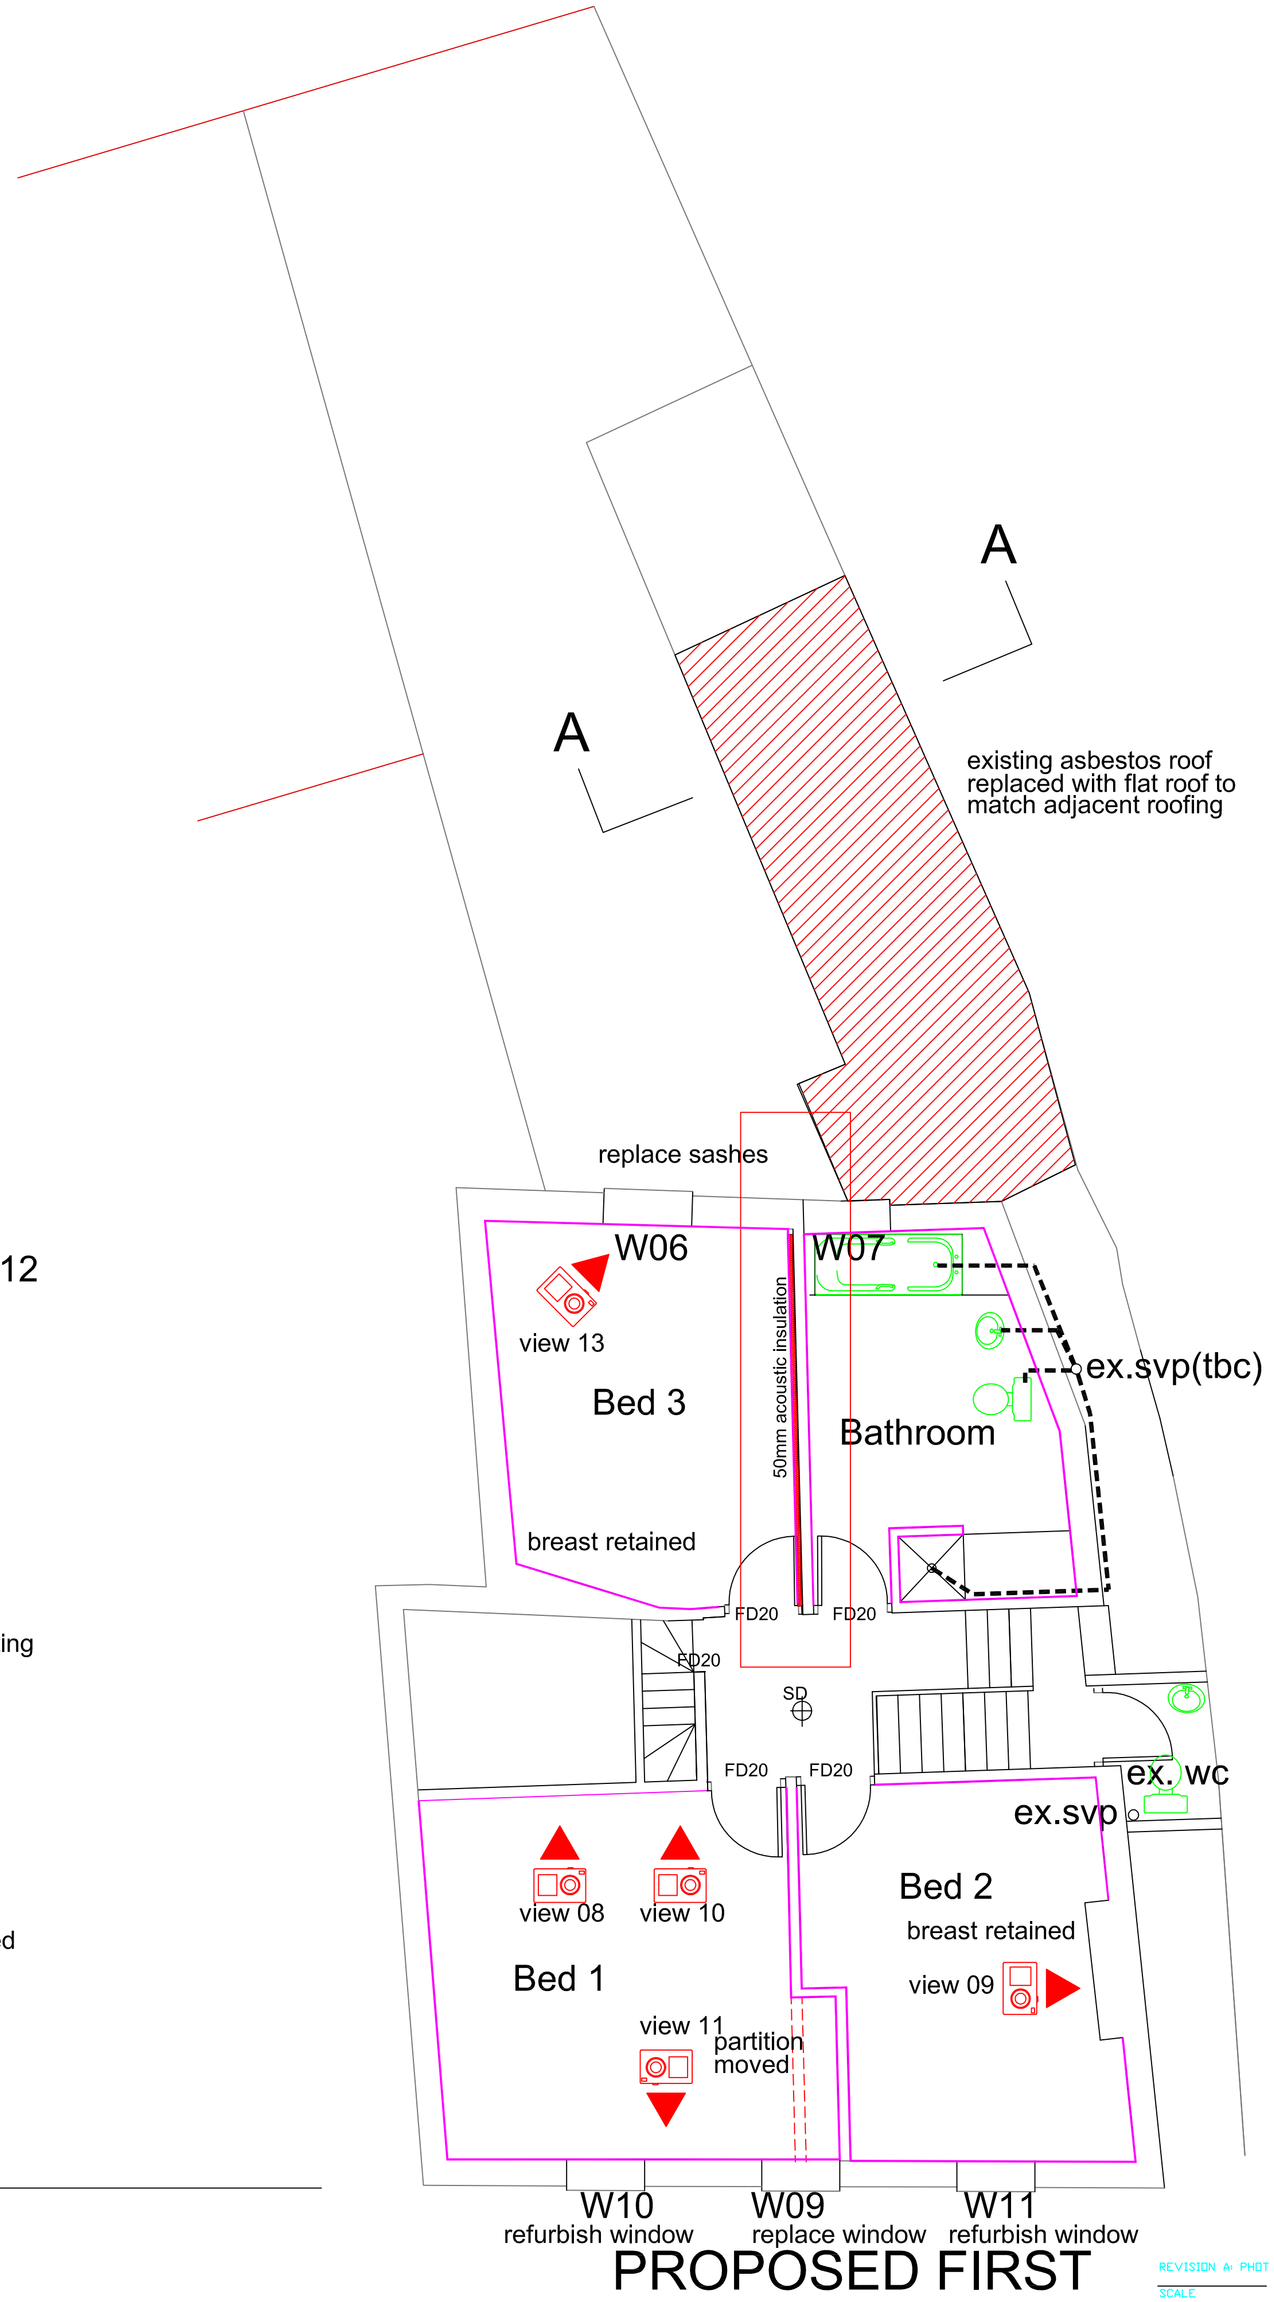All doors to be replaced with 4 panel sw doors to match existing
NB - Most of the existing doors were already removed.

REVISION A: PHOT VIEWS ADDED - 17/04/12 - PG

SCALE: 1/50

DATE: Apr. 2012

CONTRACTOR MUST CHECK ALL DIMENSIONS ON SITE BEFORE COMMENCING ANY WORK OR SHOP DRAWINGS. ANY DISCREPANCIES TO BE REPORTED TO THE ARCHITECT BEFORE PROCEEDING

© COPYRIGHT

AUTHOR: PG

TITLE: Change of Use to Residential

13, East Street - Havant

DETAIL: Proposed Floor Plans

DRAWING No: 12/02/06

PETER GALLOWAY PARTNERSHIP
ARCHITECTS
BURGAN HOUSE, 8/10 EAST STREET,
HAVANT, HAMPSHIRE PO9 1AQ
TEL 02392 472650 FAX 02392 472702