Copyright of ADP Architects Ltd

A3 @ 1:100

0 1 2 3 4 5 6 7 8 9 10m

LINEAR SCALE 1:100

PERMIT

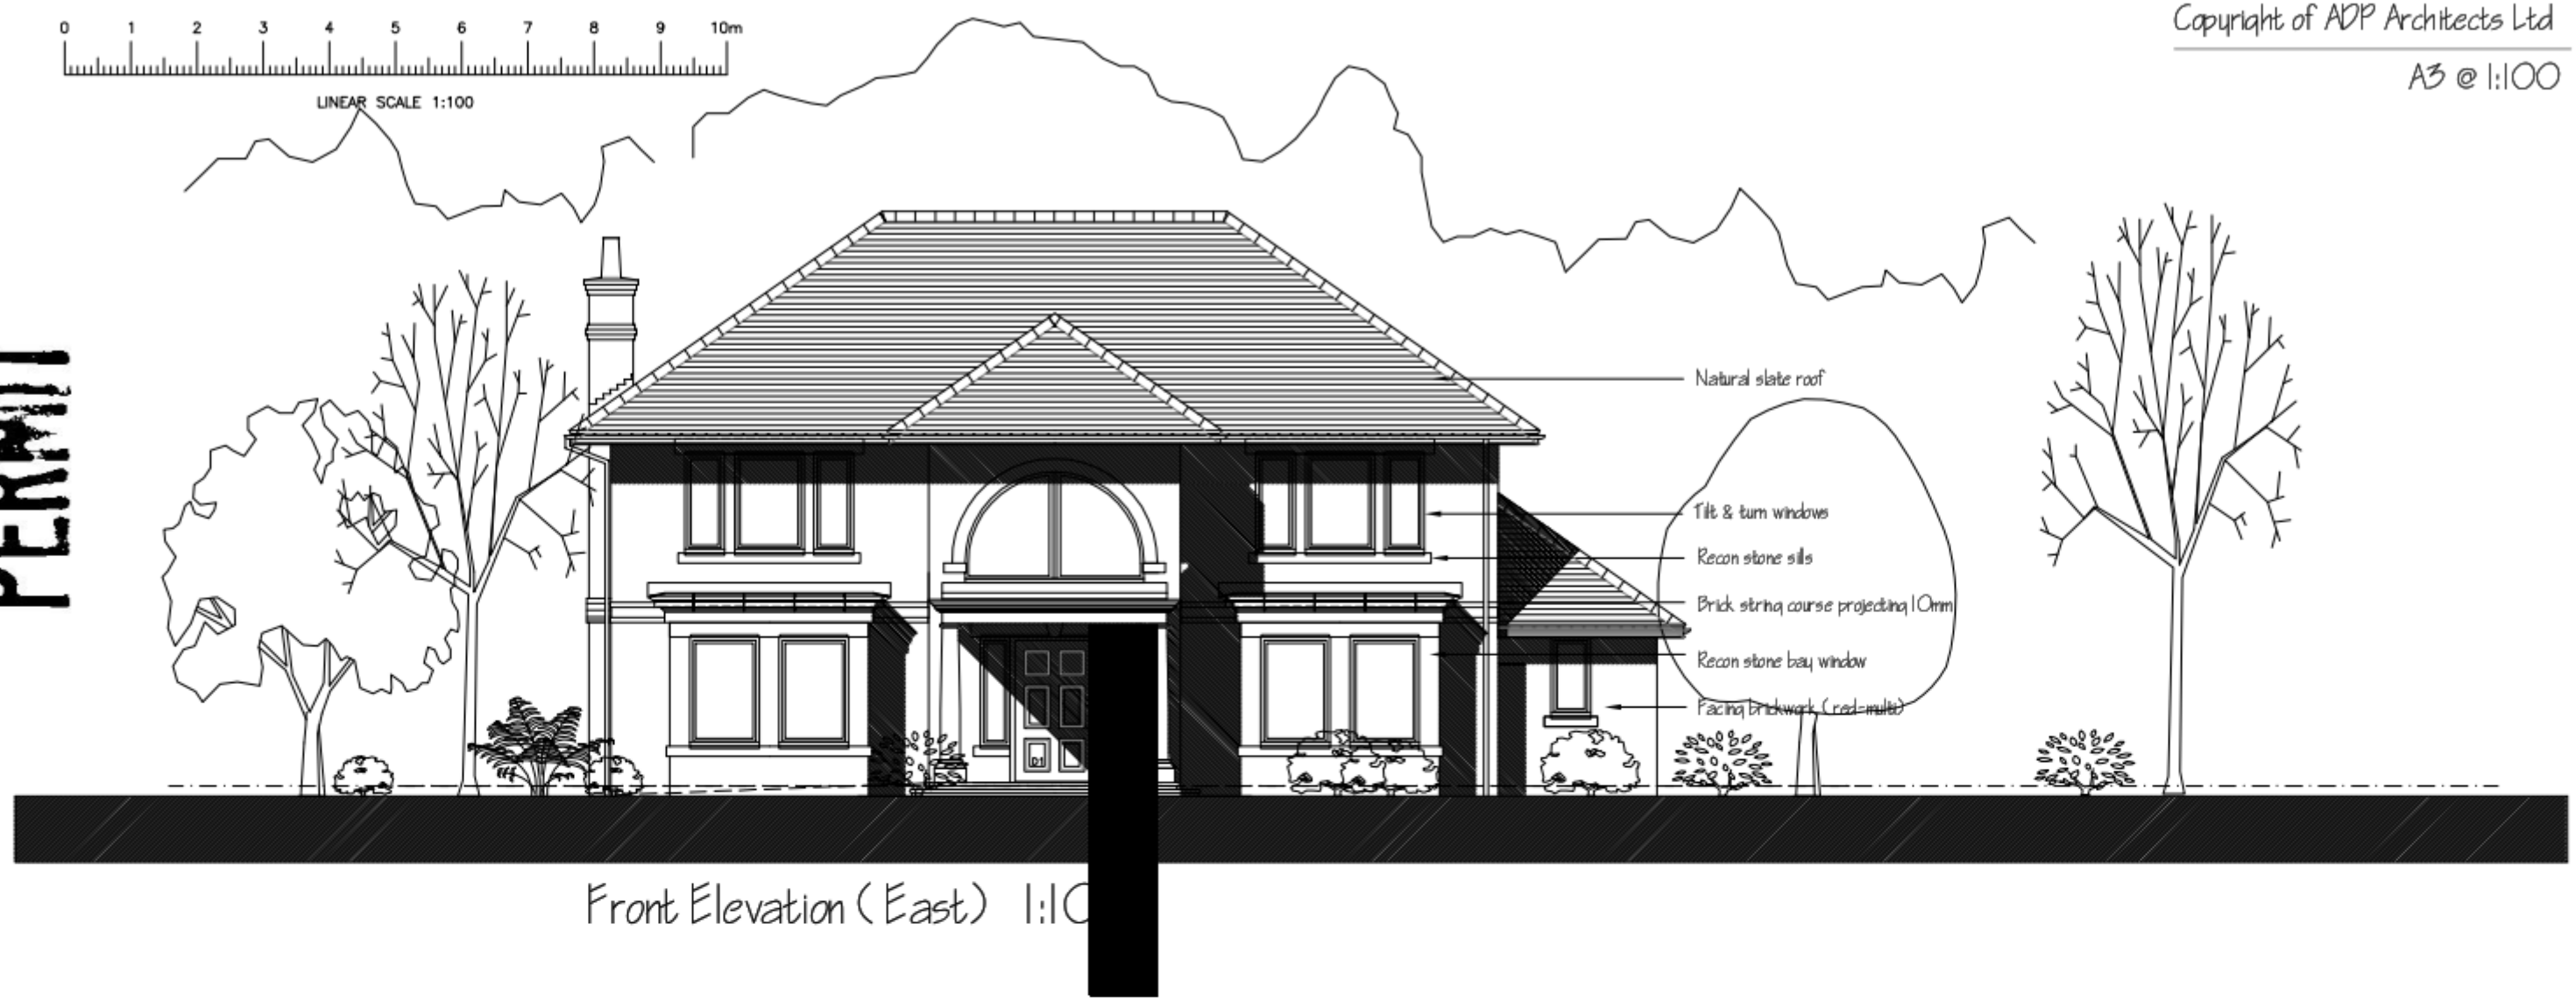

Front Elevation (East) 1:10



Side Elevation (North)

D 21.12.10 Planning amends (porch, chimney, etc)
C 23.12.09 Reduced design
B 6.10.09 Arch panels added & notes
A 30.09.09 Redesign

ADP ARCHITECTS LTD

Address: Richmond Court, 94 Botley Road, Park Gate, Southampton, Hampshire SO31 1BA
Telephone/Fax Number: 0845 365 1475
Email Address: mail@adp-ltd.co.uk

Project Name/Address:
Replacement Dwelling
46 Langstone Road
Havant
PO9 1RF

Client Name:
Mr & Mrs Snowdon-Darling

Drawing Title:
Elevations

Job Number:	Drawing No:	Revision:
1472	05	A B C D
Drawing Scale: 1:100 (A3)	Date: Sep 09	Drawn: PJL / Checked: