



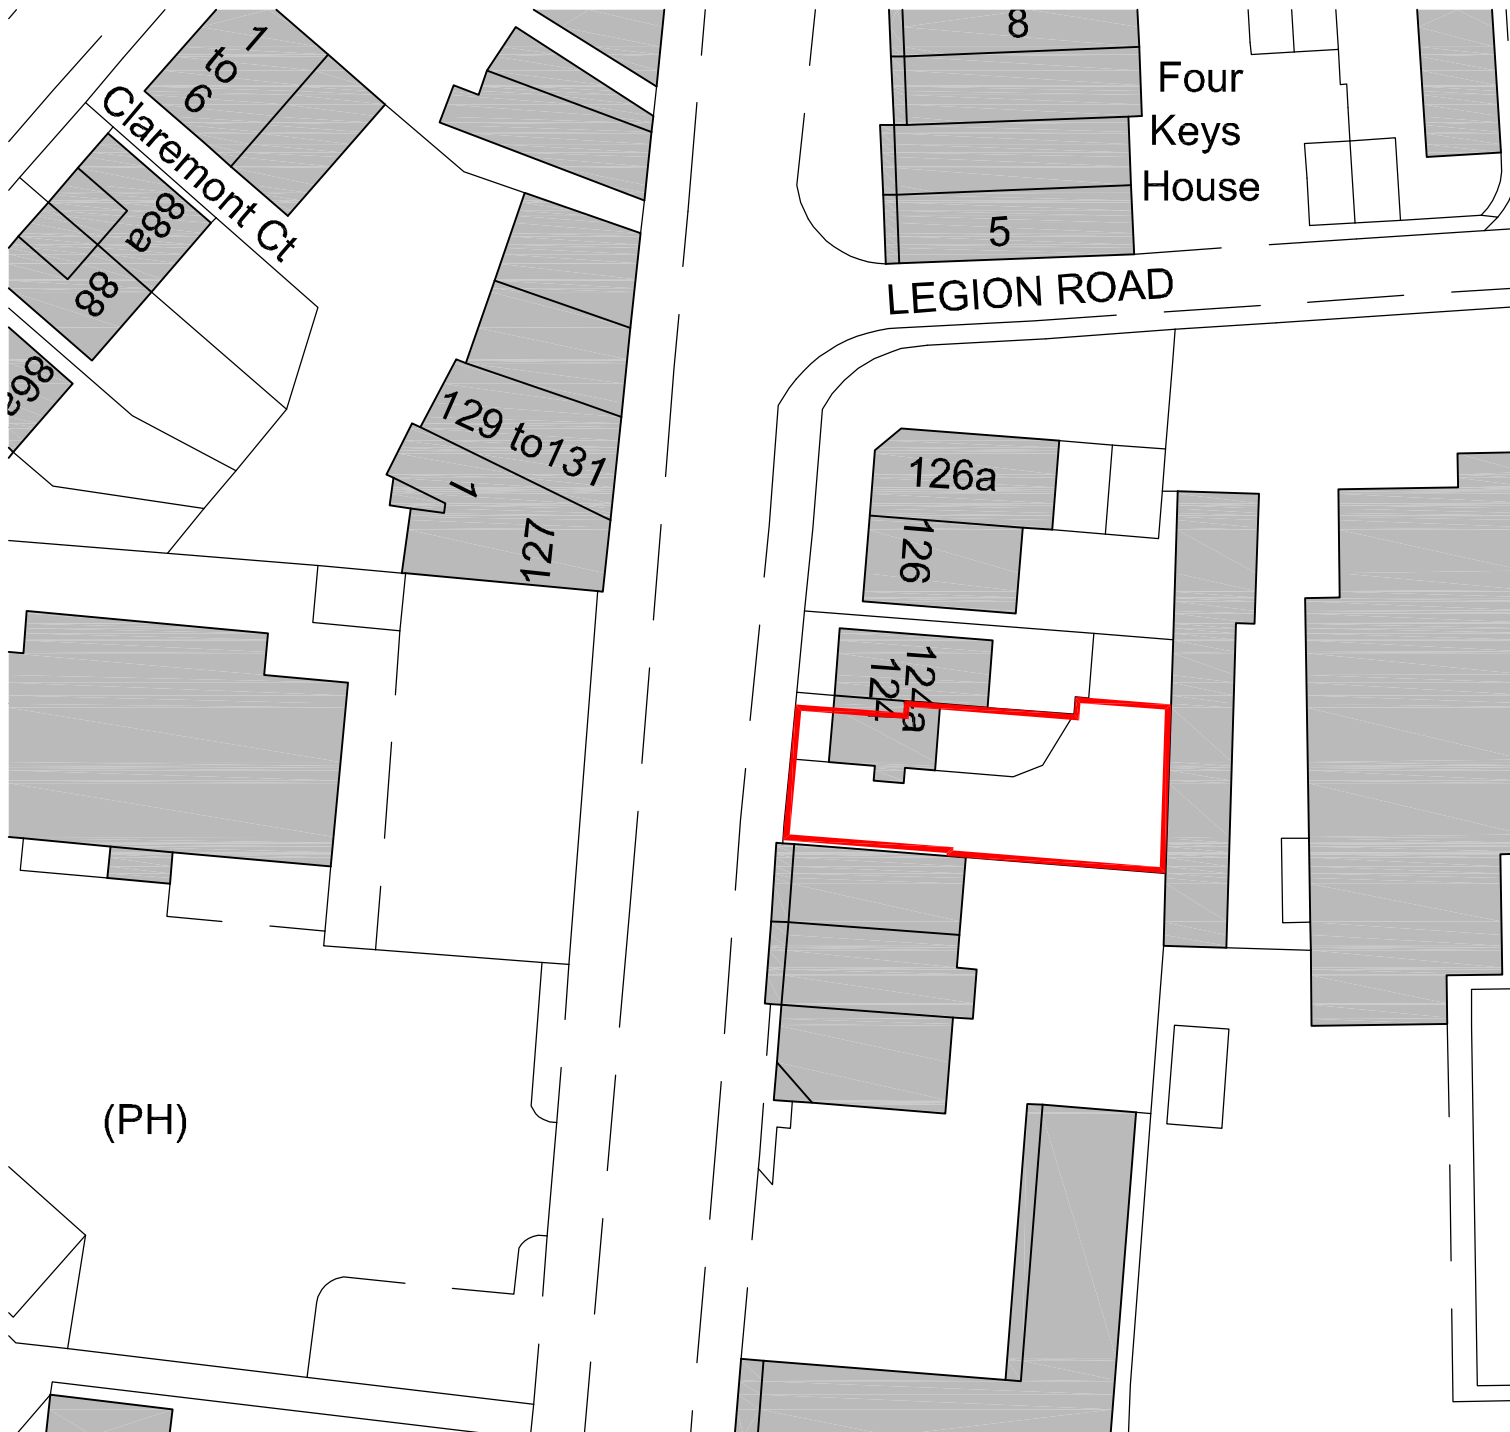

NOTES

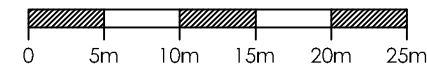

1:500 scale



GENERAL NOTES:

1. THIS DRAWING IS TO BE READ IN CONJUNCTION WITH THE OTHER RELEVANT CONSULTANTS DRAWINGS.
2. ALL FINISHES ARE TO CONFORM TO THE CURRENT BUILDING REGULATIONS.
3. REFER TO A SEPARATE DOCUMENT FOR THE DESIGNERS RISK ASSESSMENT.
4. ALL WORKS OR MATERIALS INDICATED ON THIS DRAWING ARE TO BE TO THE LATEST RELEVANT BRITISH STANDARDS AND CARRIED OUT IN ACCORDANCE WITH THE BRITISH STANDARDS CODES OF PRACTICE OR RECOGNISED INSTITUTE OR TRADE ASSOCIATION RECOMMENDATIONS AND PUBLICATIONS.

P4	25.8.12	Revised in accordance with case officers comments	JCB
P3	16.7.12	PLANNING APPLICATION	JCB
Revised:	Date:	Description:	Dwnr: Ctd:

PLC Architects
 Brankesmere House
 Queens Crescent, Southsea
 Portsmouth PO5 3HT
 Hampshire England
 Tel: (023) 927 55 333
 Fax: (023) 927 55 222
 E-mail: admin@plcarchitects.com
 ARCHITECTS Web: www.plcarchitects.com

Client:
 Tranmere Trust

Project:
 Proposed Residential
 124 Elm Grove
 Hayling Island

Drawing Title:
 Block Plan

Drawn By:	Date:	Checked By:	Date:	Approved By:	Date:
PK	Apr 12				

Drawing No.	Revised:	Scale:
12-1836-104	P4	1:500 @ A4

PLC ARCHITECTS © COPYRIGHT RESERVED 2011
 NOT TO BE SCALED. DIMENSIONS TO BE CHECKED ON SITE
 SCALING ONLY FOR LOCAL AUTHORITY PURPOSES