


**PROPOSED FIRST FLOOR ALTERATIONS AND DORMERS.
26, BACON LANE, HAYLING ISLAND, HANTS.
FOR MR & MRS K. COCKER.**

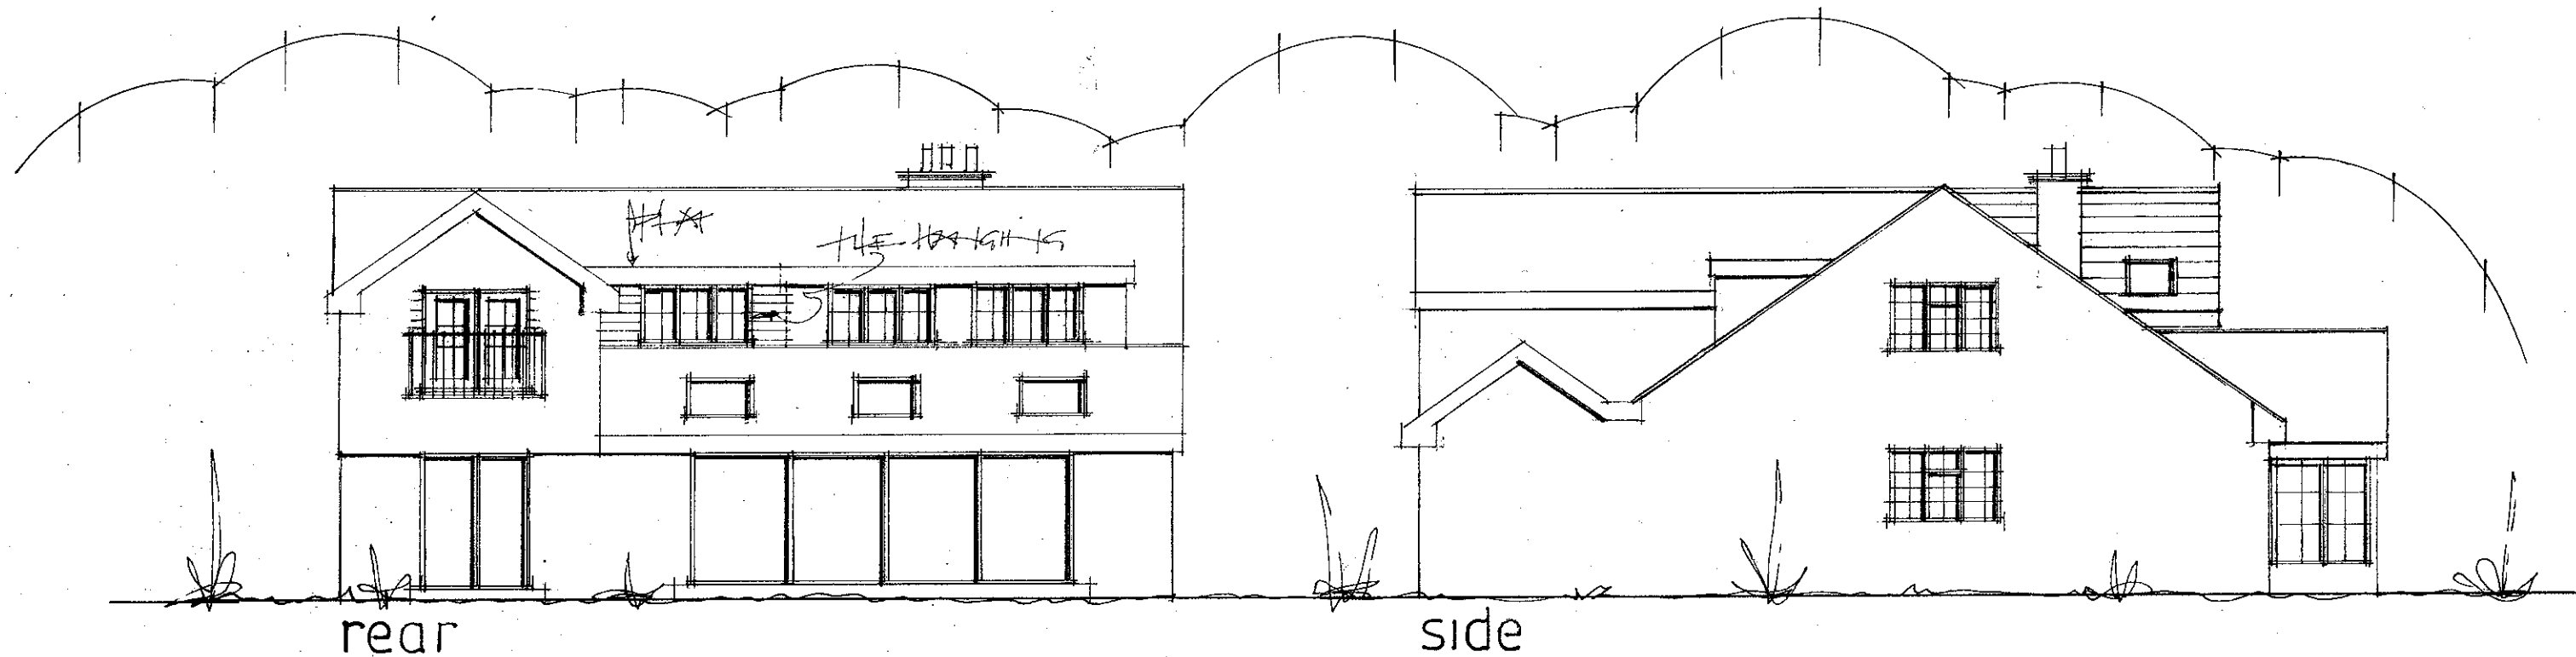

PROPOSED ELEVATIONS



date june 12
scale 1:100

PETER J. WALKER MRICS
CHARTERED SURVEYOR
182 SEAFRONT, HAYLING ISLAND, HANTS
PO11 9 AN

TEL: 02392 467571