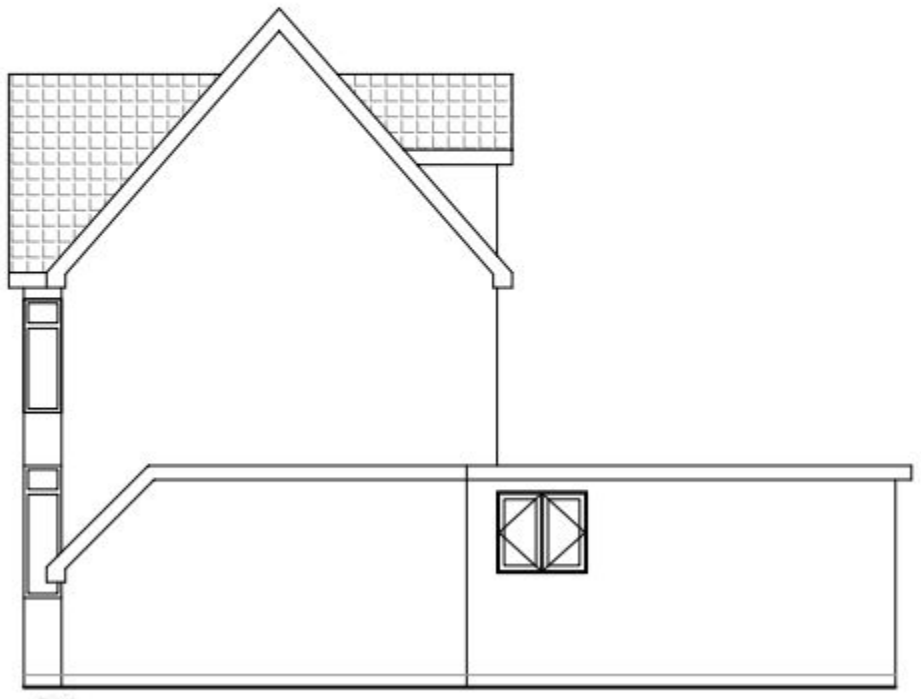

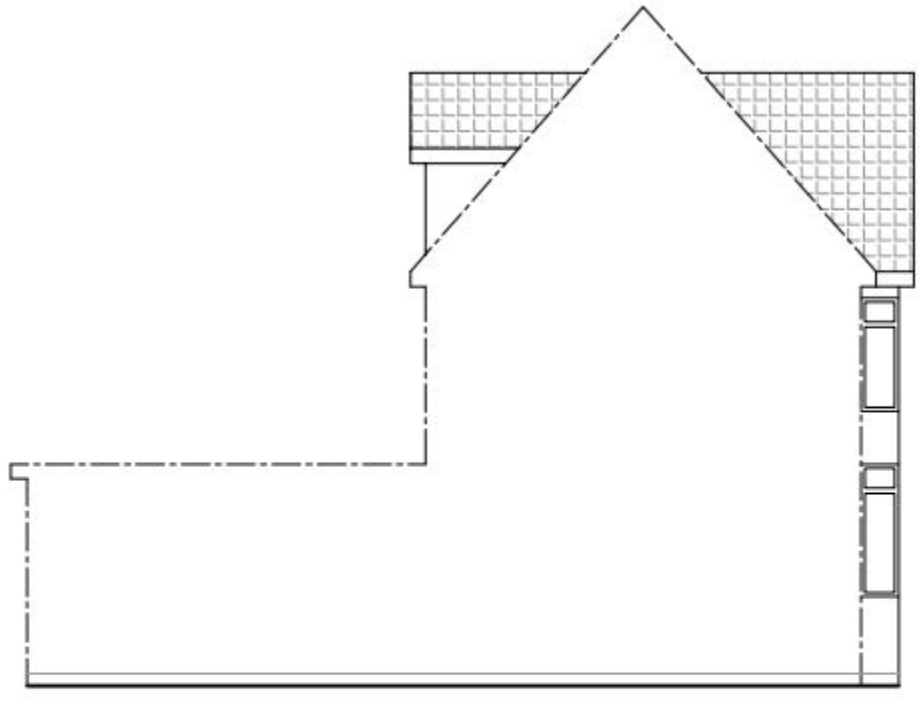

PERMIT

Scale Bar 1:100 (metres)

0 1 2 3 4 5 6 7 8 9 10 11 12 13 14 15

(Produced on A3 Paper)

NOTES:

This drawing is the copyright of Anglian Home Improvements and must not be reissued, loaned or copied without their consent.

All dimensions are in millimetres (mm) unless noted otherwise.

DO NOT SCALE OFF DRAWING

DO NOT USE FOR BASE LAYING PURPOSES

EXISTING PHYSICAL BARRIER TO REMAIN

ANY DRAWINGS OR PLANS DEPICTED MAKE NO ALLOWANCE FOR THE PROVISION OF ANY TIE BARS WITHIN THE ROOF OF THE PROPOSED CONSERVATORY. THIS CAN ONLY BE DETERMINED ONCE THE ROOF IS PUT INTO MANUFACTURE.

REVISIONS:		

Anglian Home Improvements
NATIONAL ADMINISTRATION
TELEPHONE: 0845 437 3600
FACSIMILE: 01603 480101

Drawing title: **EXISTING SIDE ELEVATIONS**

CONTRACT No.: 099/72784 | Revision: | Page No: 2

Proposed: PVCu WHITE KNIGHT CONSERVATORY
at: 3 ST. JOHNS AVENUE
WATERLOOVILLE
HAMPSHIRE
PO7 5PJ

For :..... MRS L. BOISTER

Drawers Initials: CU | Scale: 1:100 | Date: 27/02/2012