Block Plan 1:500

PERMIT

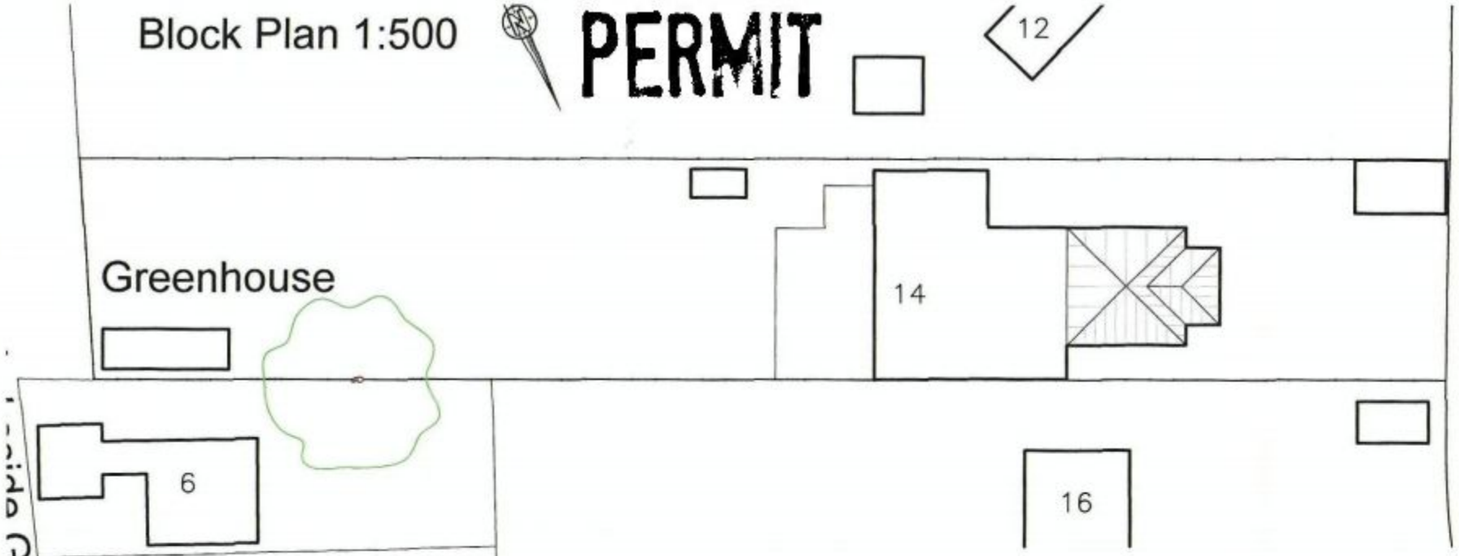

HAVANT BOROUGH COUNCIL
DEVELOPMENT CONTROL
13 SEP 2010
RECEIVED

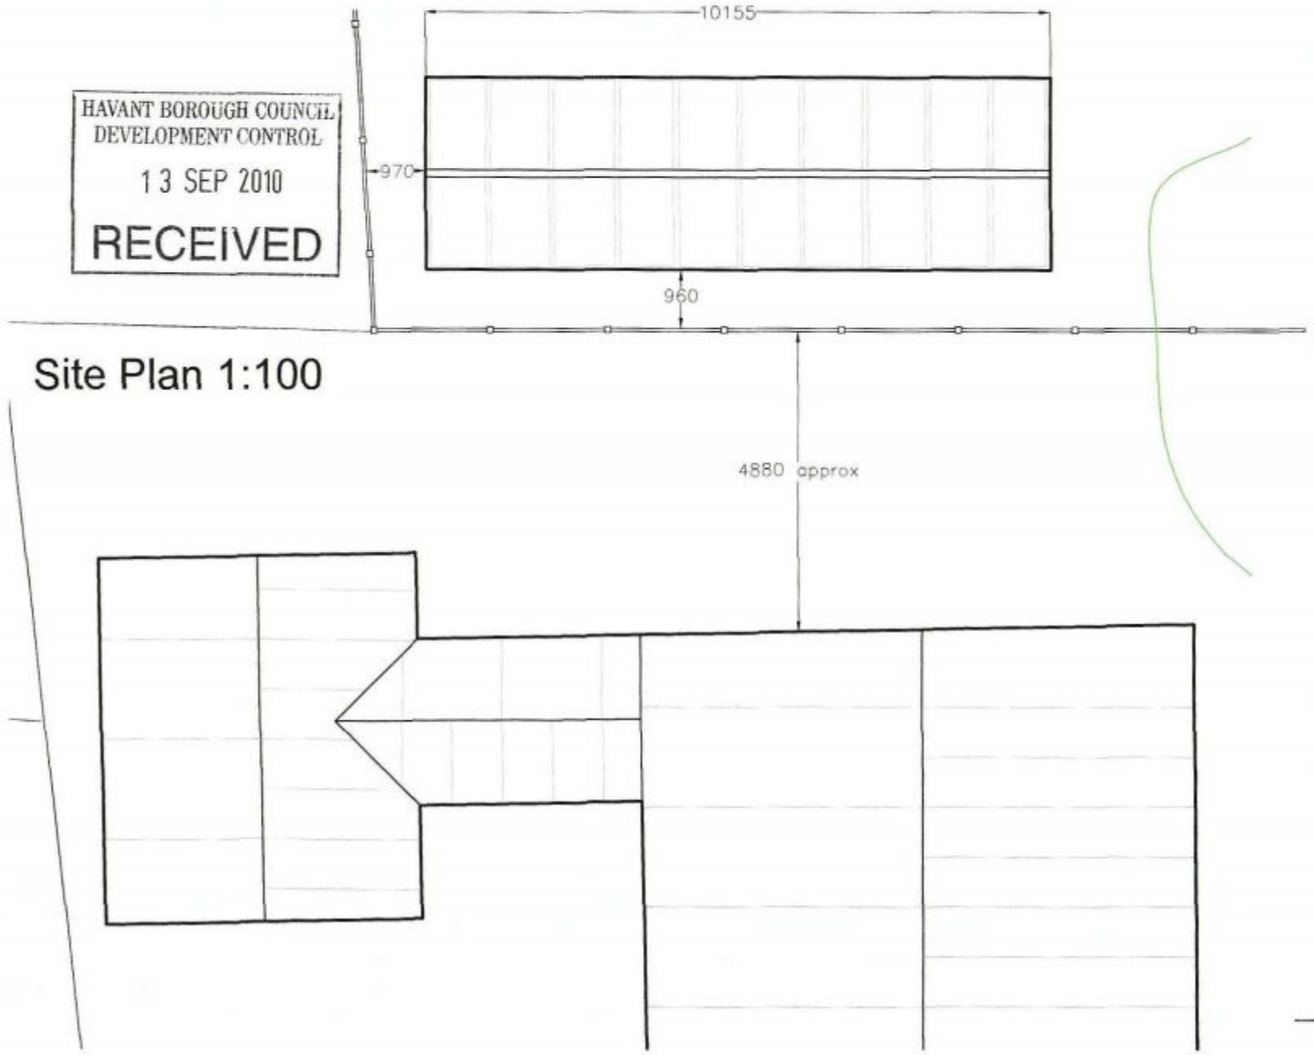

Site Plan 1:100



Site Location
1:1250



Front Elevation 1:50



Rear
Elevation
1:50

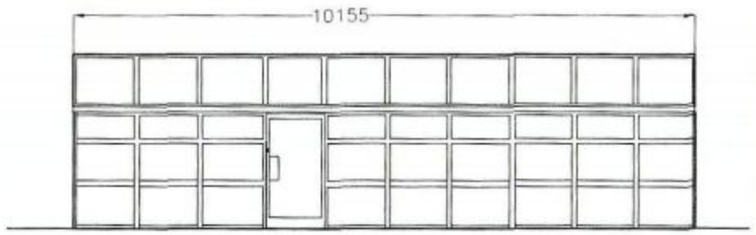

Side Elevation 1:50

Rev	Revision	By	Date

KNIGHT ARCHITECTURAL DESIGN
Ian Knight
K.A.D.
181 Kathleen Road
Sholing
Southampton
SO19 8GX
m: 07801 34 64 79
t: 023 80 420 938
e: ian.kad@lineone.net

Client
MR. GARY SHEATH

Project
14 LEIGH ROAD
HAVANT

Drawing
GREENHOUSE
RETROSPECTIVE PLANNING
APPLICATION

Scale	Date
1:500 & 250@A3	SEP 10

Project no.	Sequential	Bldg/Floor	Detail	Rev
KAD	01	A	PP	-