Site Layout 1:250

0 2 4 6 8 10 12 14 16 18 20m

LINEAR SCALE 1:250

A3 @ 1:250

Existing trees

Existing trees to be removed

Existing hedges & planting

Existing hedges/planting to be removed

Proposed planting
(subject to detailed landscape design)

Proposed SW drainage

Proposed foul drainage

Drainage is for guidance purposes only & subject to engineers detailed design

8.80 Proposed Levels (finished ground floor level)

Visitor cycle stand

PARKING
1 car space per unit

CYCLES
10 secure & covered residents cycle spaces

5 visitor cycle spaces near flat entrance (wall hoop or similar)

AMENITY
320sqm total useable amenity space = 64sqm per flat

PERMIT

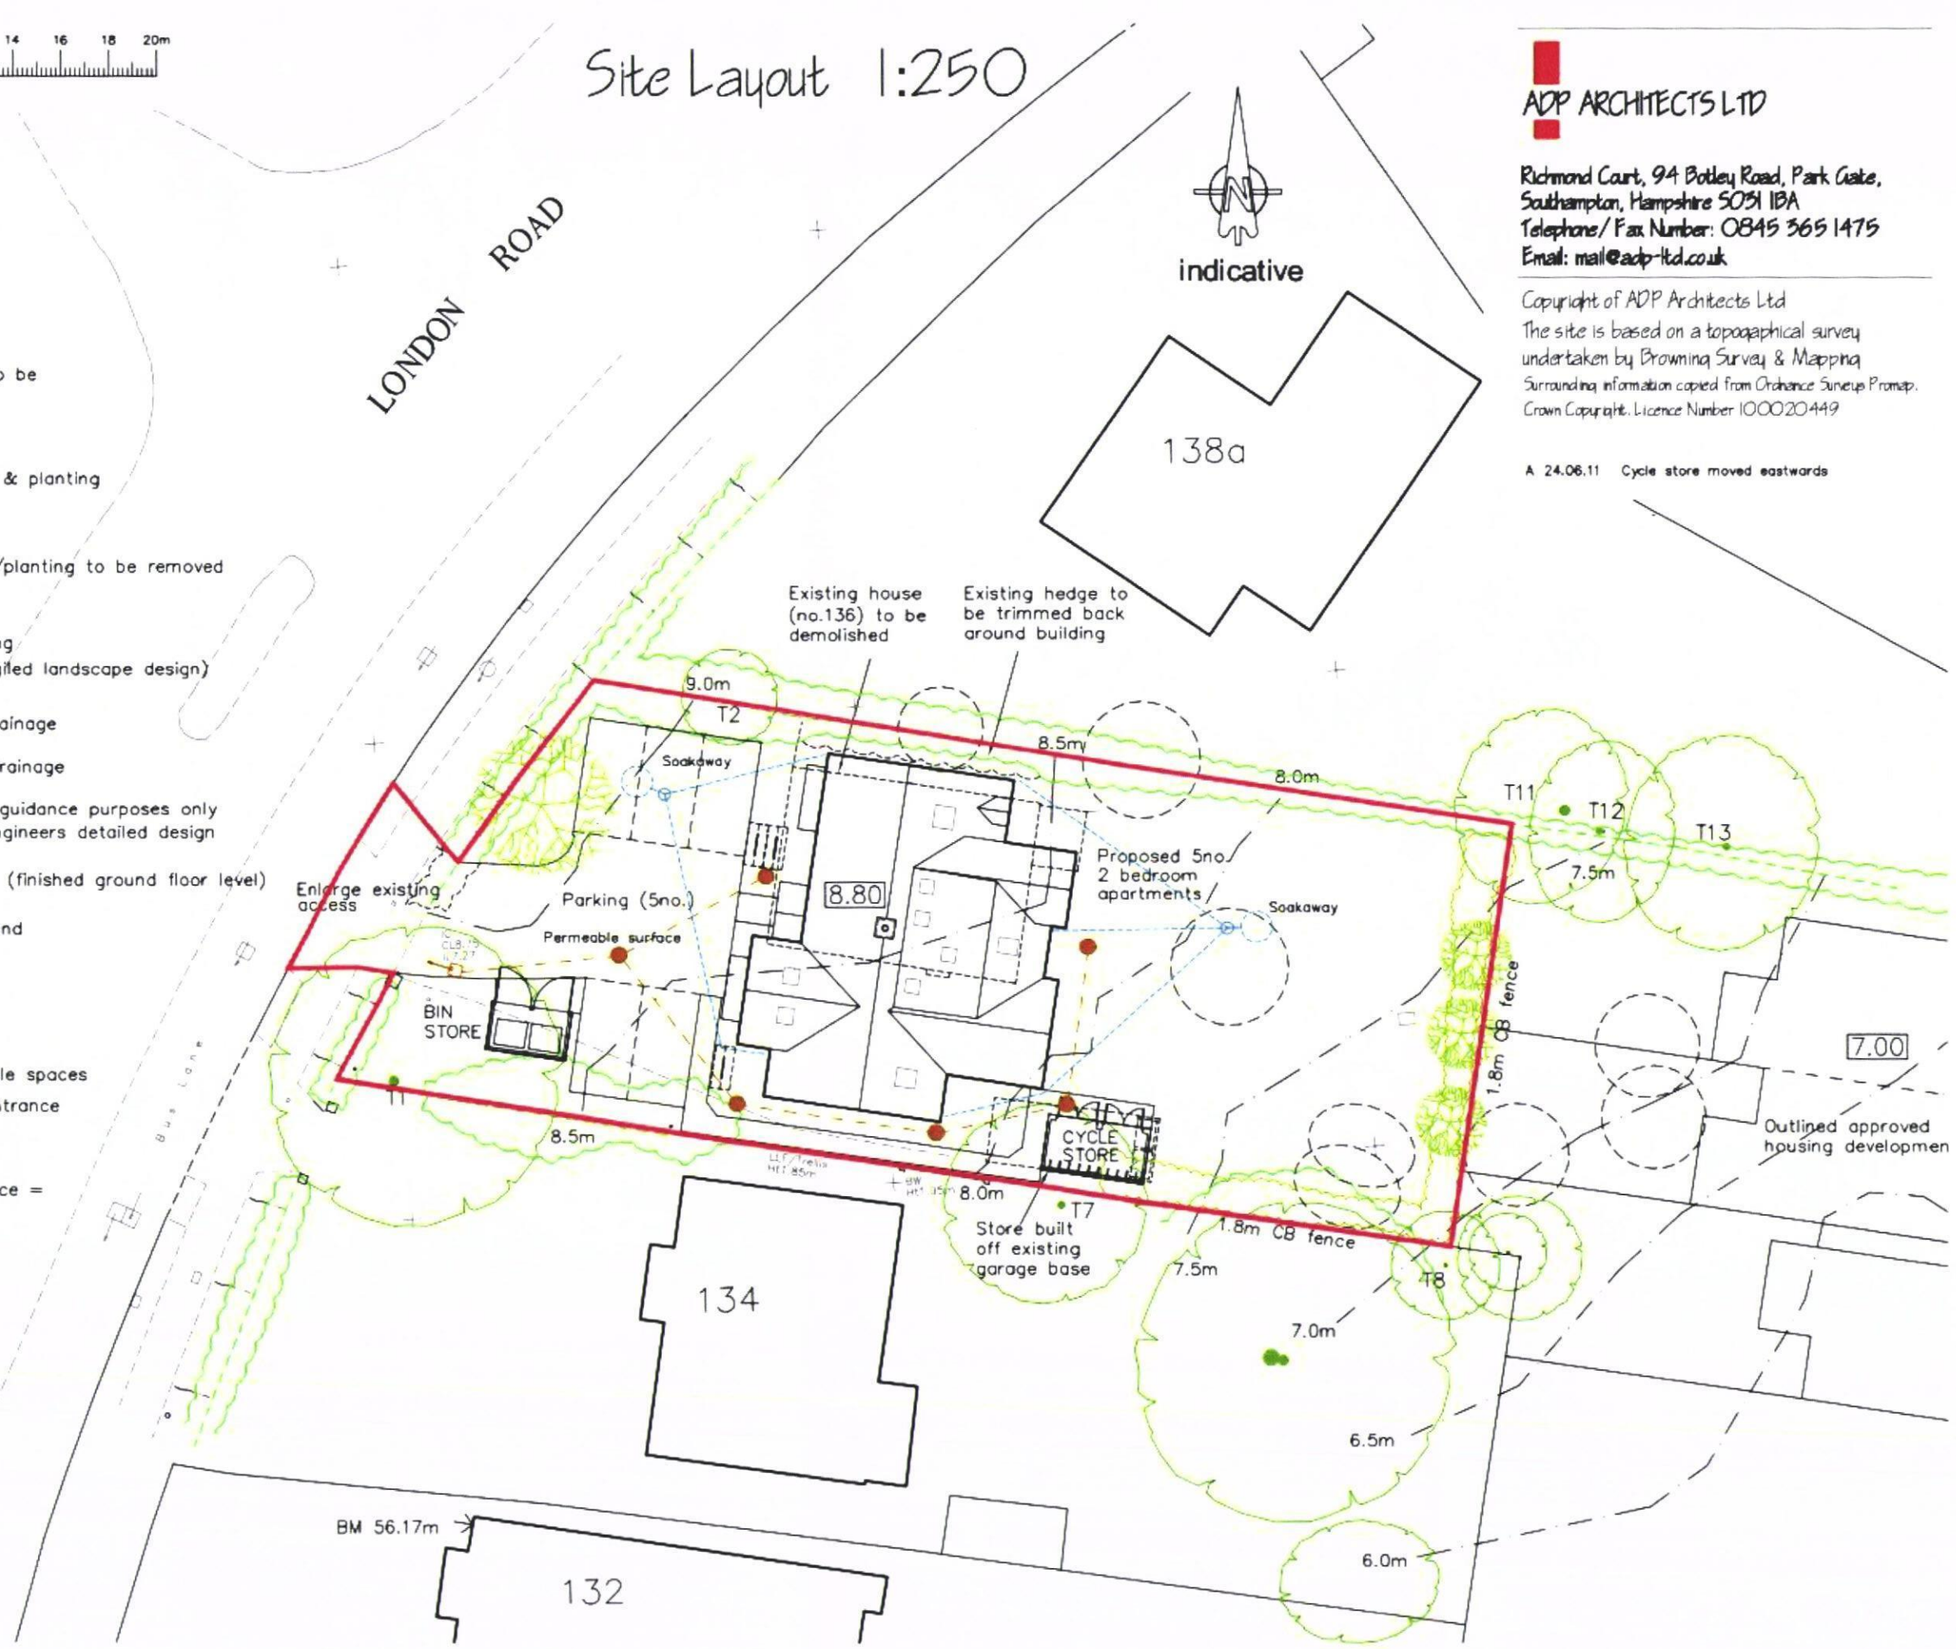

ADP ARCHITECTS LTD

Richmond Court, 94 Botley Road, Park Gate,
Southampton, Hampshire SO31 1BA
Telephone/Fax Number: 0845 365 1475
Email: mail@adp-ltd.co.uk

Copyright of ADP Architects Ltd

The site is based on a topographical survey undertaken by Browning Survey & Mapping
Surrounding information copied from Ordnance Survey Promap.
Crown Copyright. Licence Number 100020449

A 24.06.11 Cycle store moved eastwards

5 Flats ¤ 136 London Road ¤ Waterlooville ¤ Mr F Galloway ¤ 1344/10a