
PERMIT

NOTES:
Do not Scale from this Drawing except for planning purposes.
Any drainage shown as indicative only.
This drawing is the copyright of MF Designs Ltd.

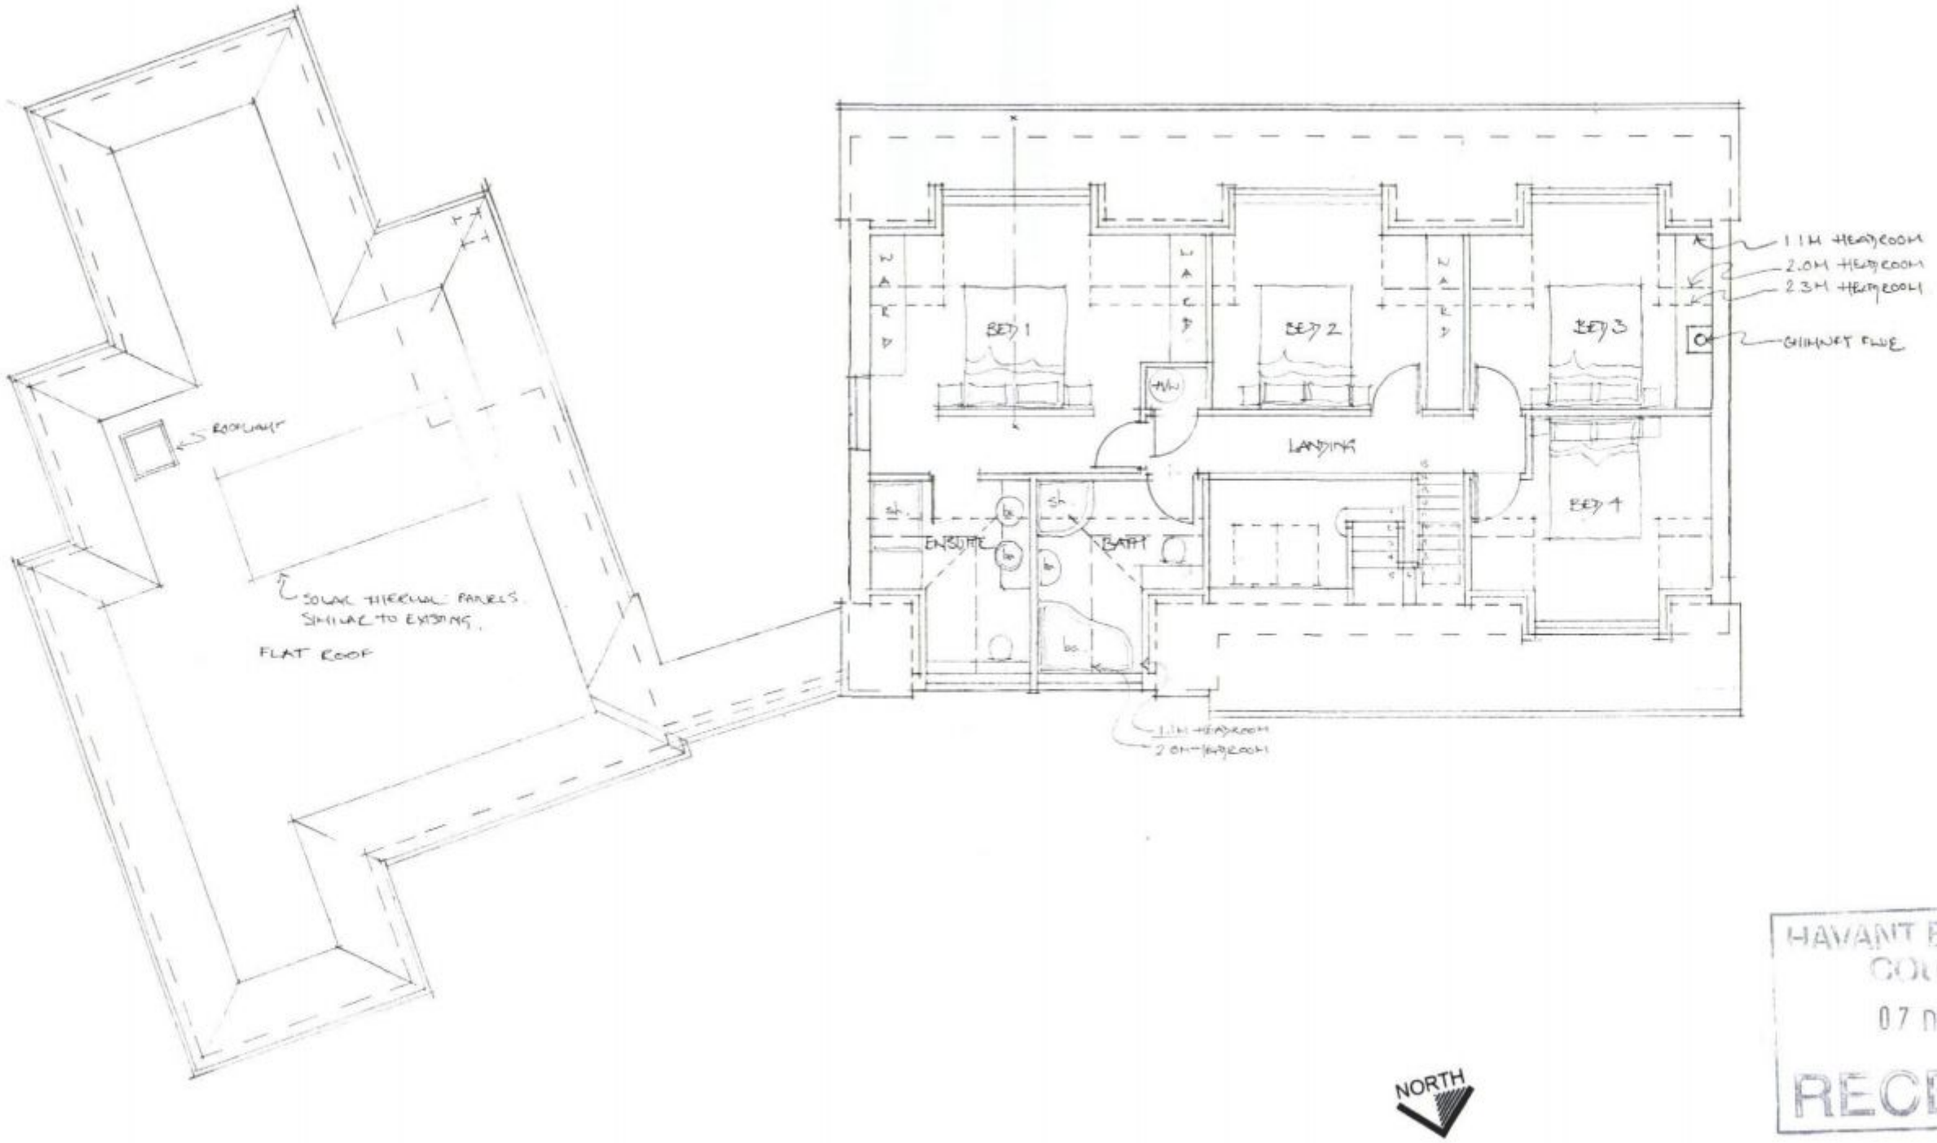

HAVANT BOROUGH COUNCIL
07 DEC 2011
RECEIVED

NORTH

First

EXTENSION AND ALTERATIONS
33 St Thomas Avenue, Hayling Island. PO11 0ET

mf designs ltd
Chartered Architects

12 Wensley Gardens • Emsworth • Hampshire • PO10 7RA
Director: Martin Farrer RIBA • Co Registration No.4507379
t: 01243 377766
e: admin@mfdesigns.org.uk

Date: Nov 2011
Scale: 1:100
Job No: 3030
Drg No: 007