
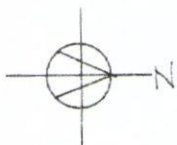


HAVANT BOROUGH
COUNCIL

31 AUG 2012

RECEIVED

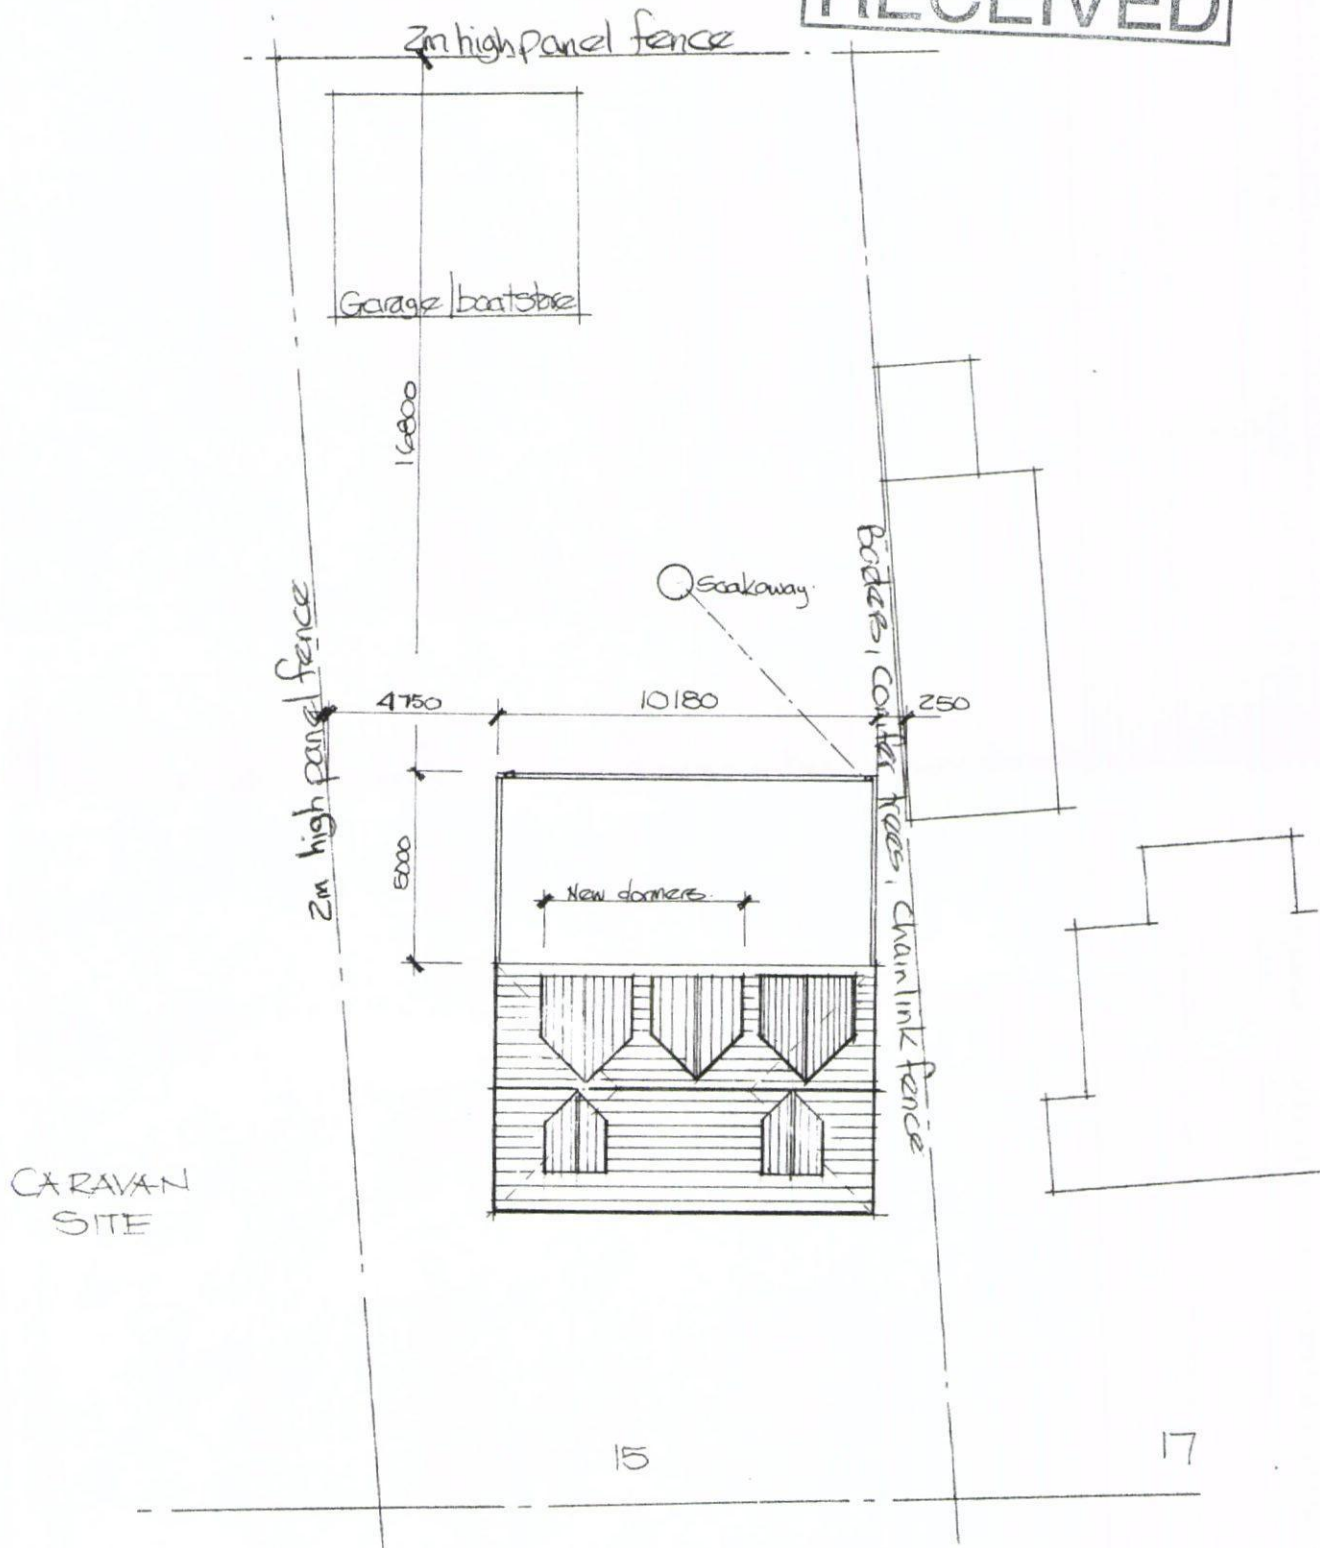

15 HASLEMERE GARDENS

BLOCK PLAN

SCALE 1:200

OT 240/5/A