9 Lovedean Lane

PERMIT

HAVANT BOROUGH COUNCIL
21 OCT 2011
RECEIVED

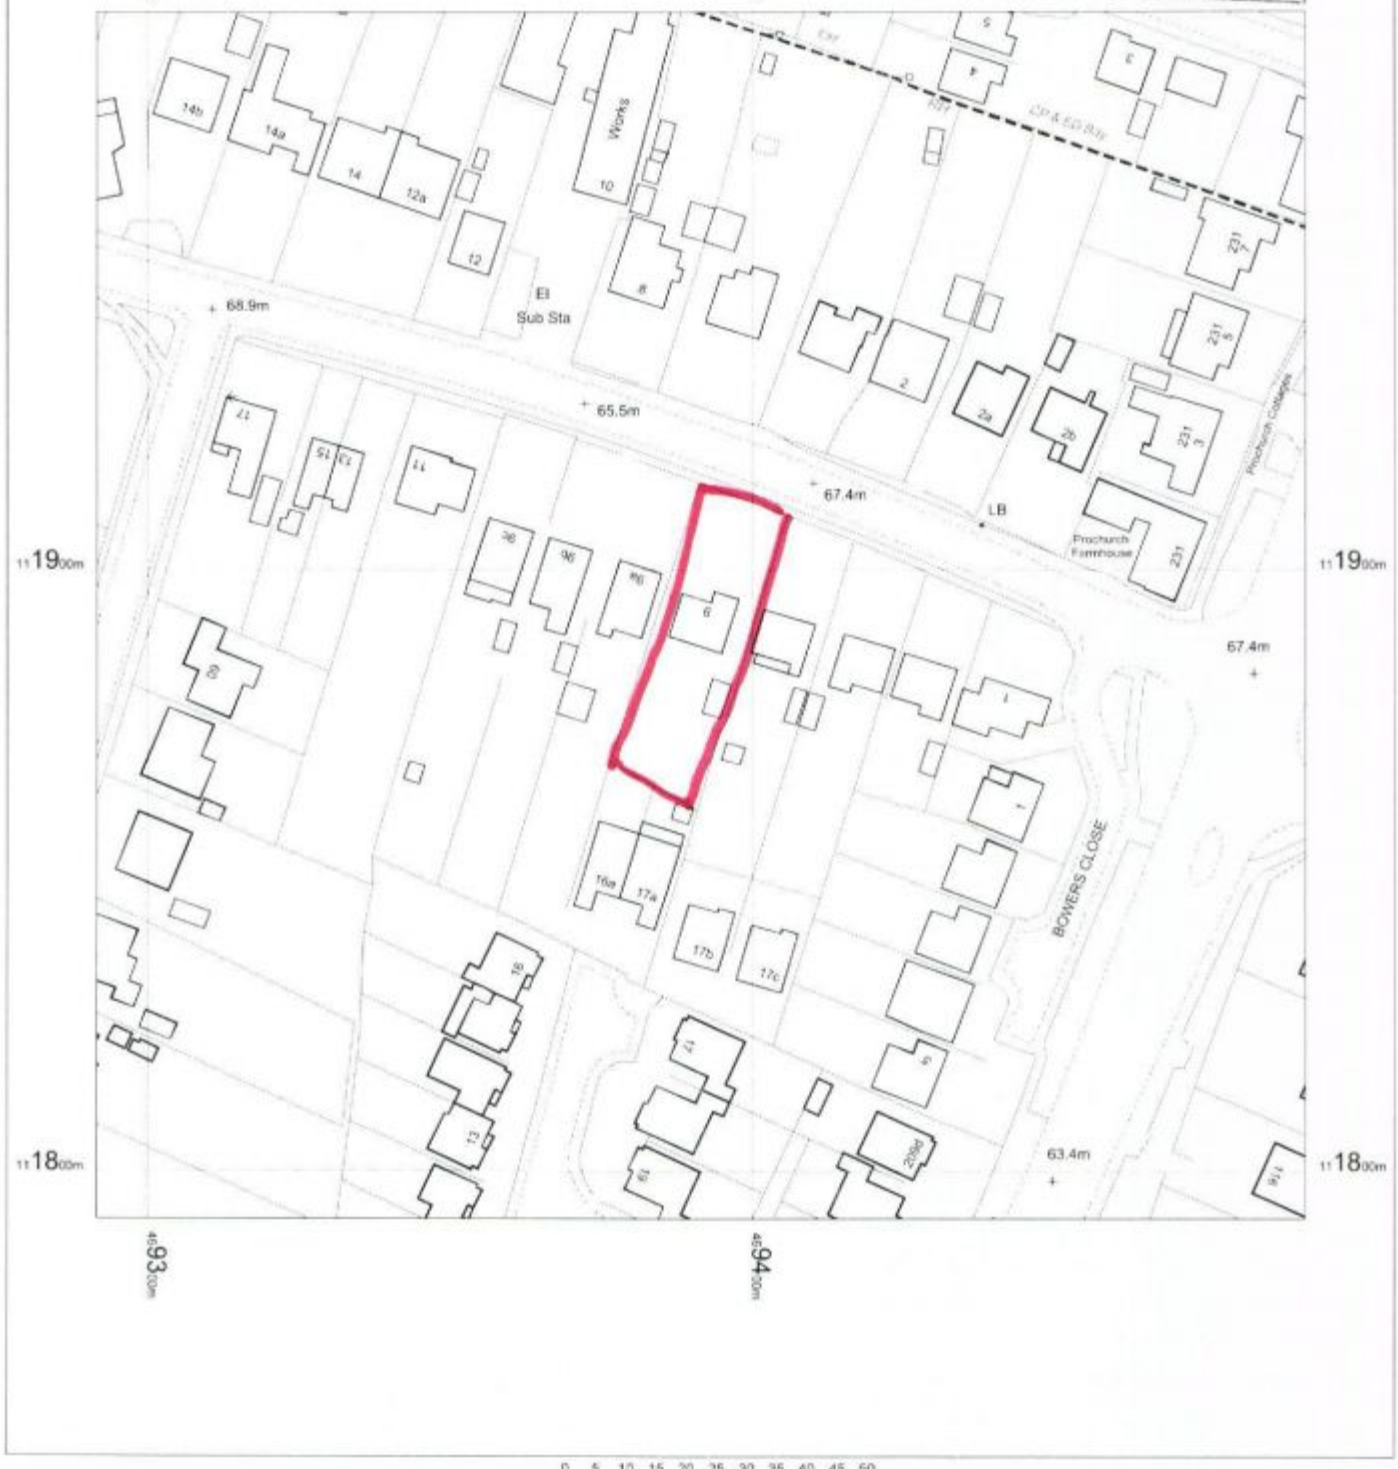

OS Mastermap
19 October 2011, ID: BW1-00102774
maps blackwell.co.uk

1:1250 scale print at A4. Centre: 469392 E, 111892 N

©Crown Copyright. Licence no. 100041040

Mapping sourced from Ordnance Survey

BLACKWELL'S
www.blackwellmapping.co.uk
TEL 0117 926 2322
maps.bristol@blackwell.co.uk