

3D Site View

PERMIT

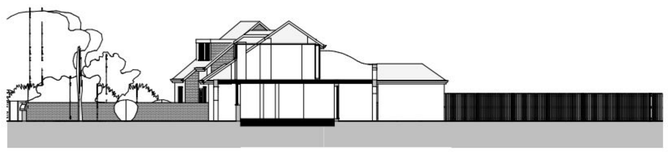

North South Site Section Scale 1:200

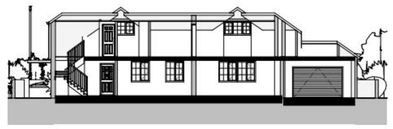

East West Site Section Scale 1:200

Please note the site is flat hence no level survey has been provided with this application







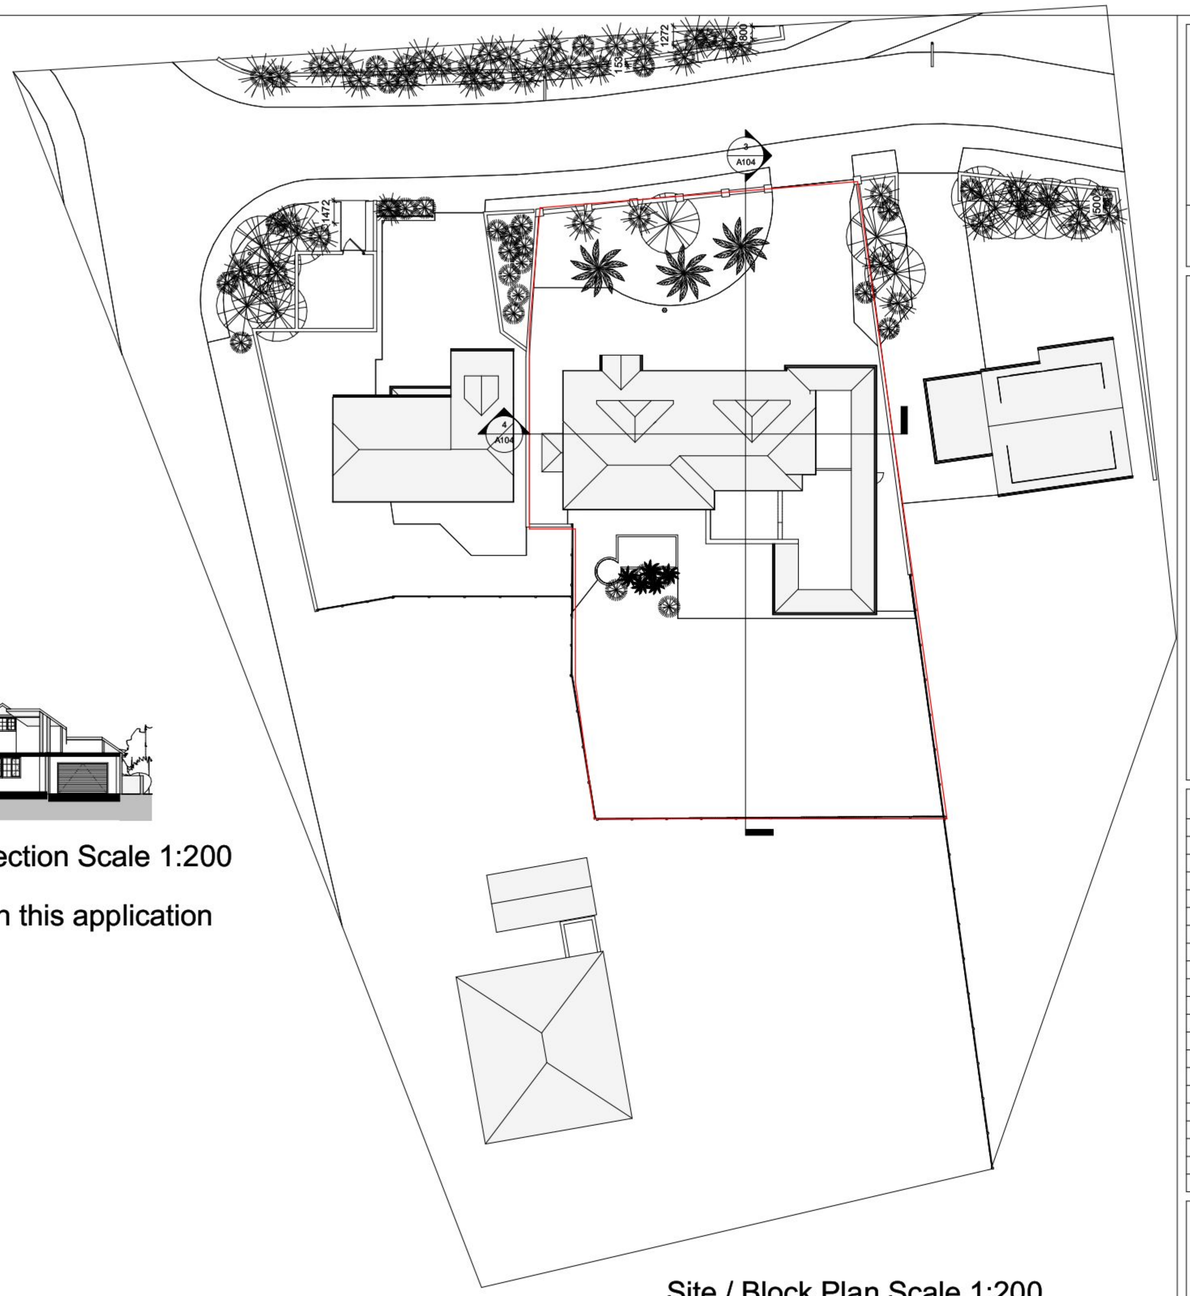

Site / Block Plan Scale 1:200

Boundary Treatments
Boundaries are a mixture of 1m and 1.2m high walls combined with 1.8m and 1.2 m timber panel fencing. no boundary treatments are effected by this proposal

IJ Murray Associates

www.ijma.co.uk

IJ Murray Associates
173 Havant Road
Hayling Island
Hampshire
PO11 0LF
Phone 02392469004
Mob 07779 246915
e-mail ian@ijma.co.uk

These drawings are for planning and building regulation purposes only and are not for construction. All dimensions should be checked on site before work commences

No.	Description	Date

Mr Hollis & Mrs Clee
9 Wyborn Cl HI

Existing Views

Project number	Project Number
Date	Issue Date
Drawn by	Author
Checked by	Checker
A104	
Scale	As indicated

02/04/2011 10:39:33