


PERMITTING ROAD NG ISLAND

B.O.
PERMIT

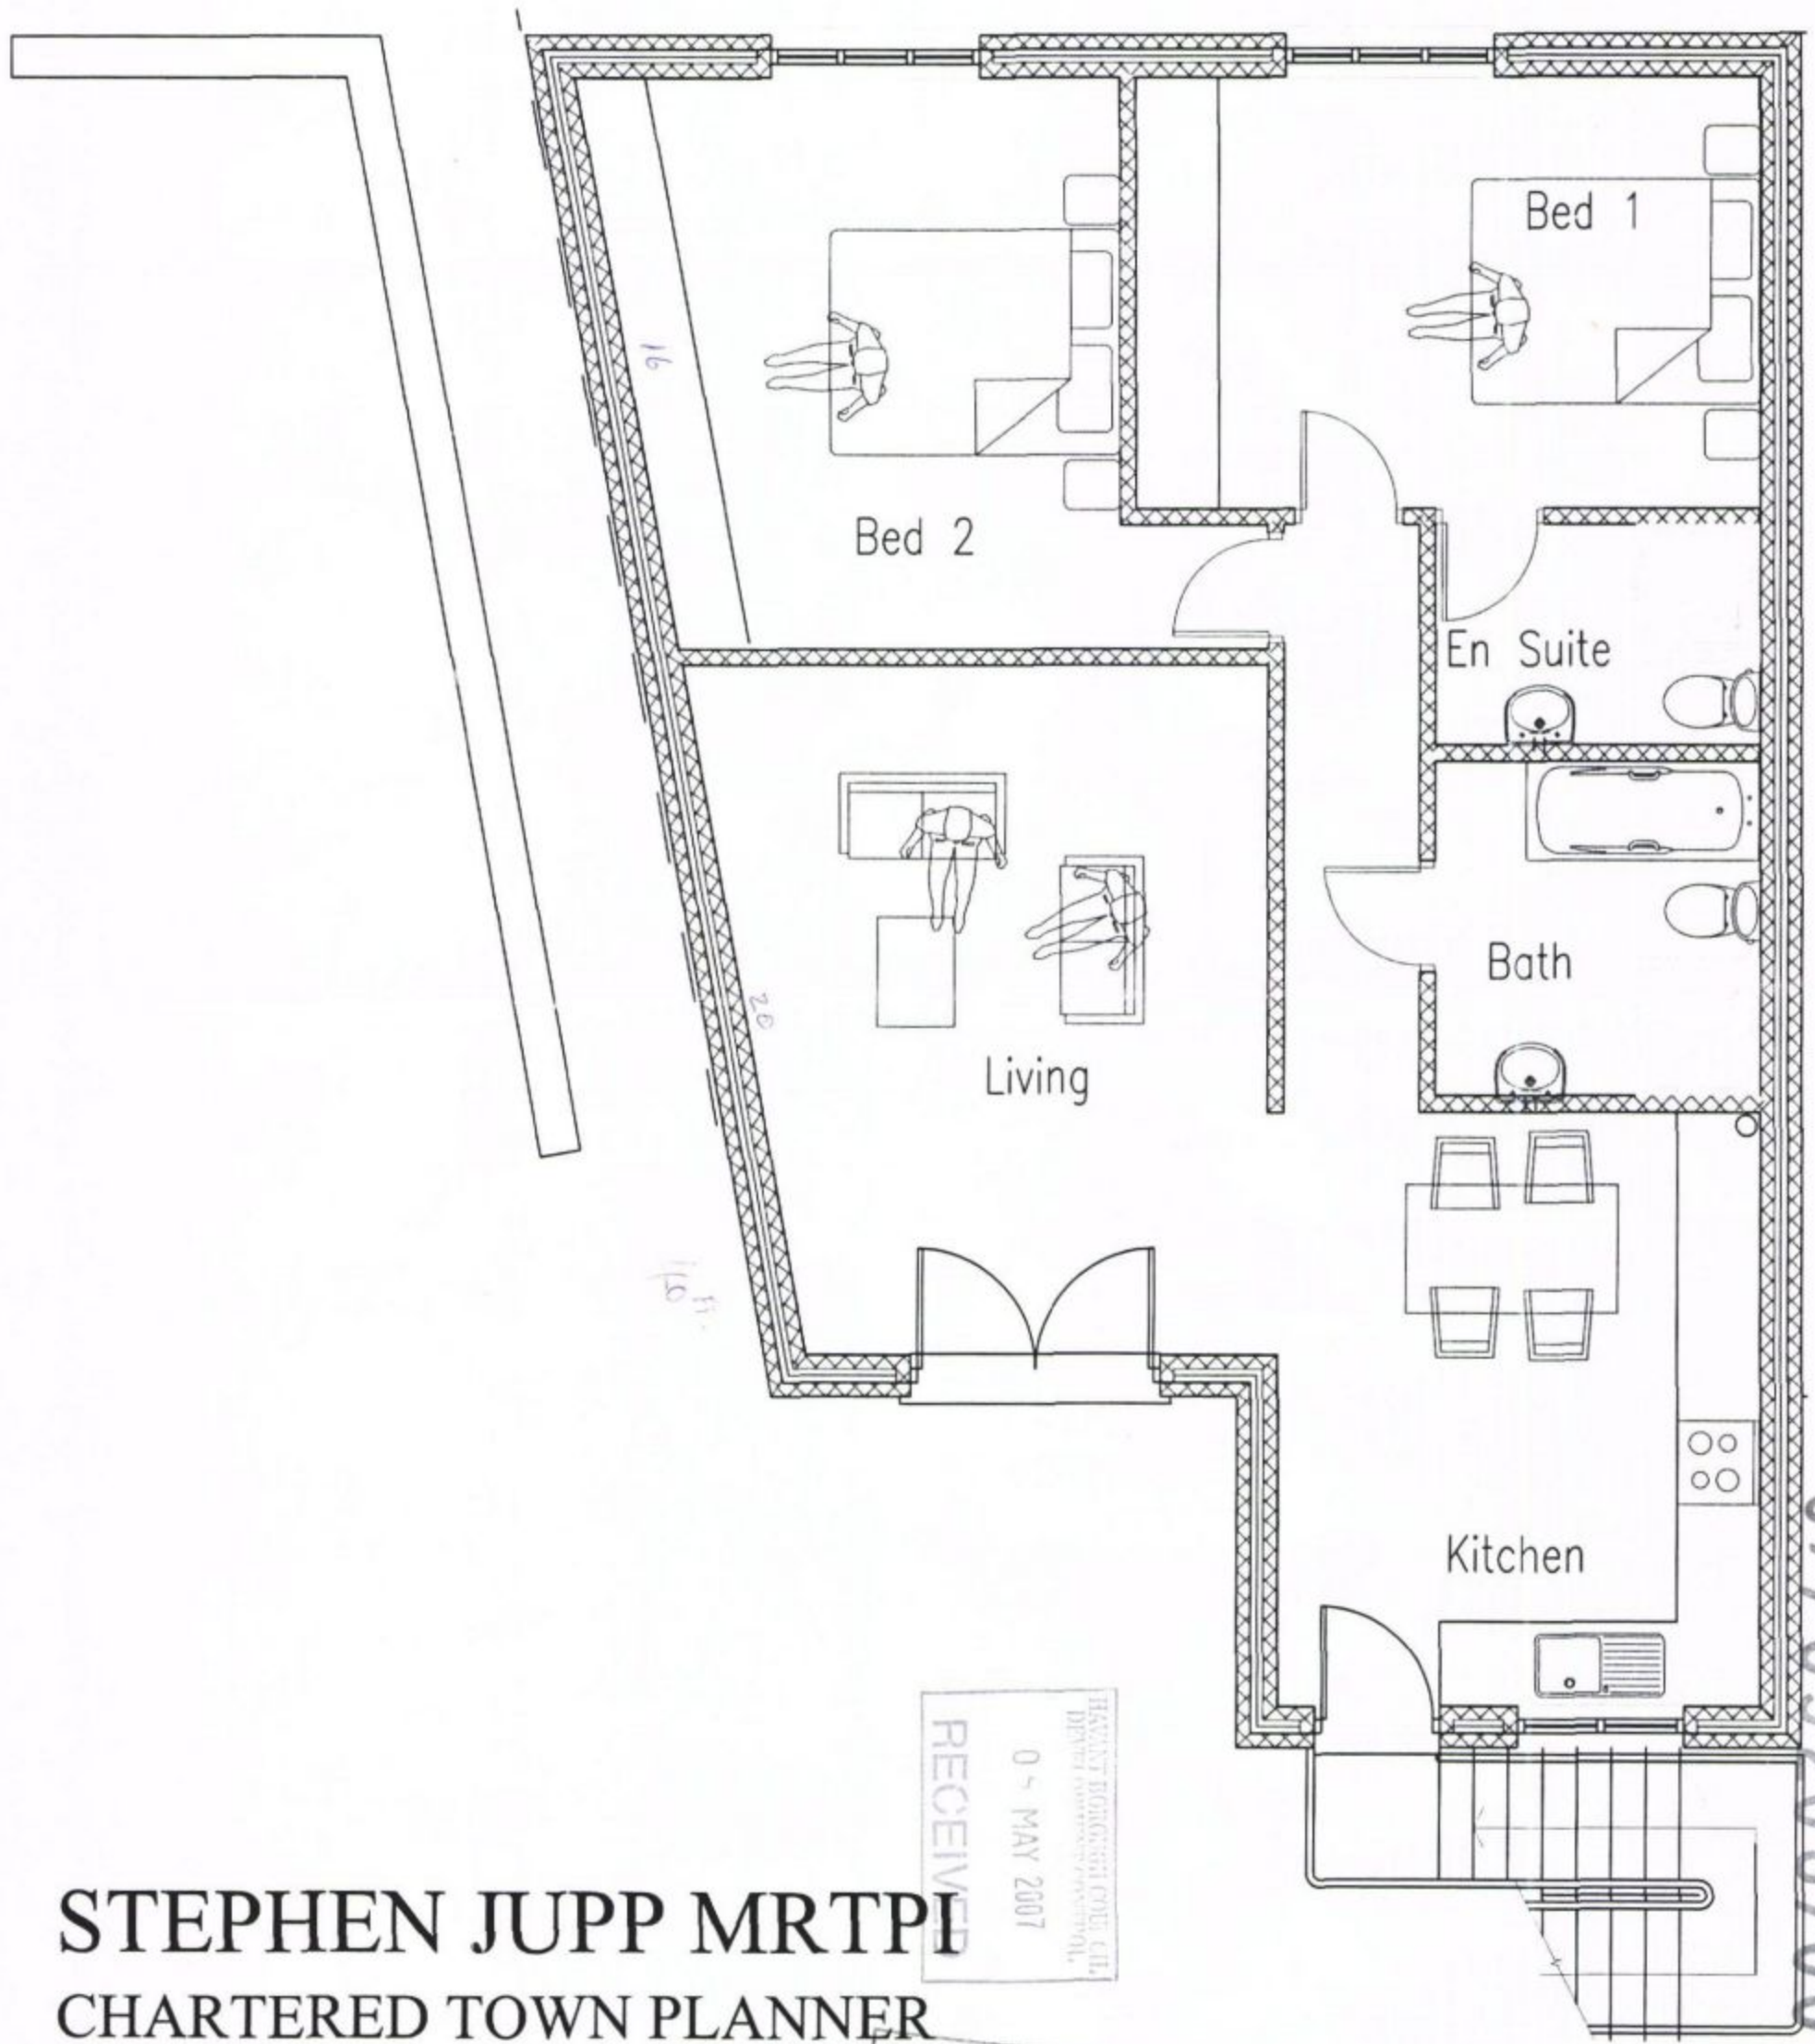

STEPHEN JUPP MRTPI
CHARTERED TOWN PLANNER

348 CHICHESTER ROAD, BOGNOR REGIS
West Sussex PO21 5BX
Tel 01243 822113
Email: steve@planning-solutions.co.uk
www.planning-solutions.co.uk

RECEIVED
0 - MAY 2007
HAVANT BOROUGH COUNCIL
30 MAR 2011
RECEIVED

Proposed First Floor

Scale 1:50 @ A3
Date 16.04.07 Dwg. No. 6

07/65208/003